

LOT #49

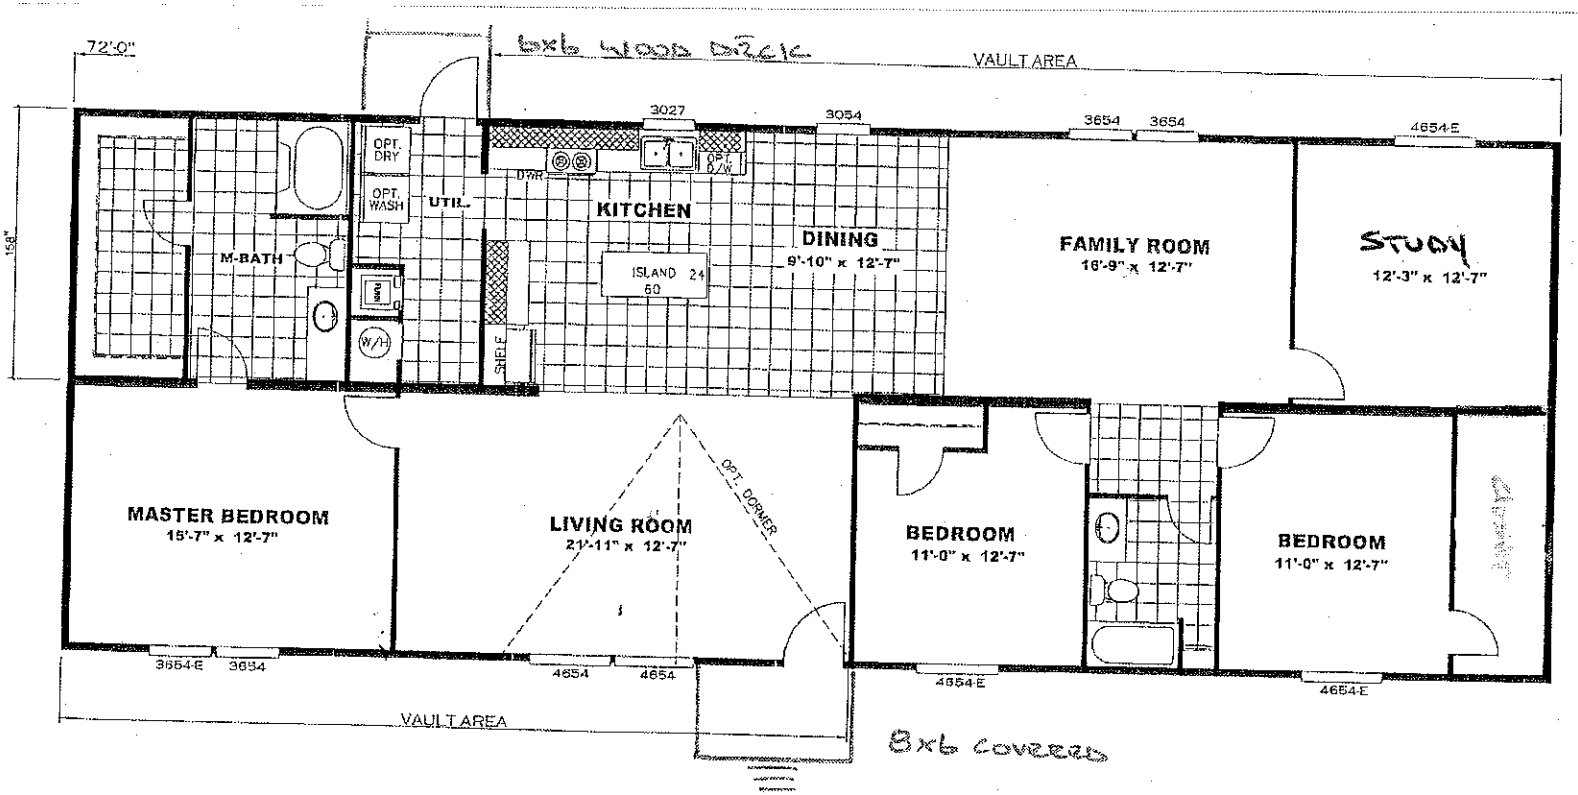

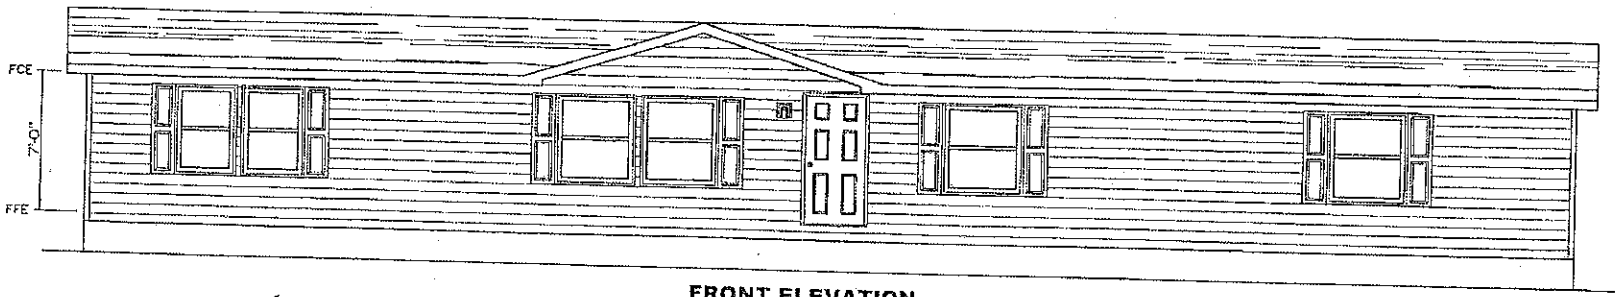

FRONT ELEVATION

27.5 x 72 = 1944 sq.

Model #: STE28724AH

28' x 72' STEAL 2

Drawing #:

11M022

9 REVISION ECR-
11/7/11 BH

Approved as noted on Plans Submitted ONLY
By [signature] Date 12-27-11
Mng Dept Date 12-27-11