
Lot 19
.981acres

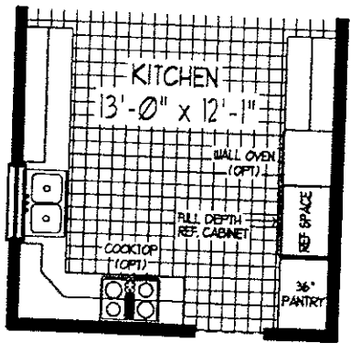


KITCHEN ALTERNATE

Approved 3 Bedrooms


Acknowledgement Of Plans Submittal ONLY!

Date, 12/24/02

Date, 12/30/02

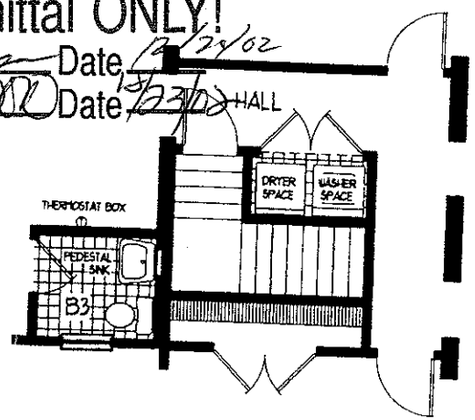

BASEMENT ALTERNATE

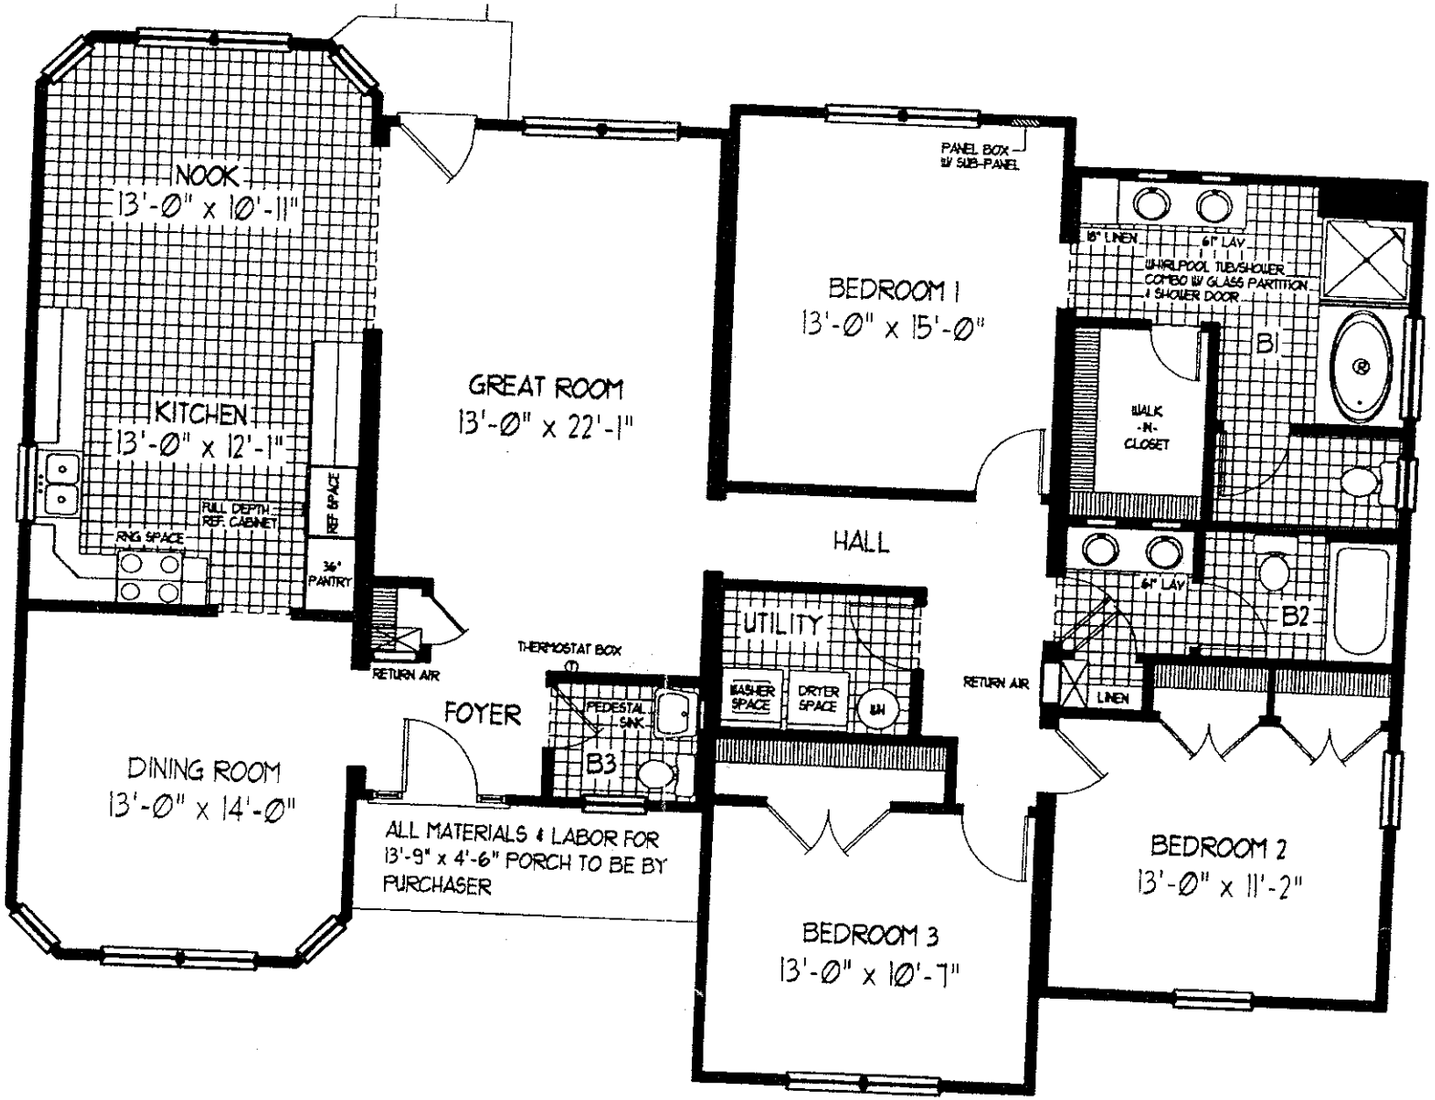

The Shenandoah

Classic Series

MOD-U-KRAF HOMES LLC

Copyright MMII, Mod-U-Kraf Homes, LLC (4/02)