

Lot # 24

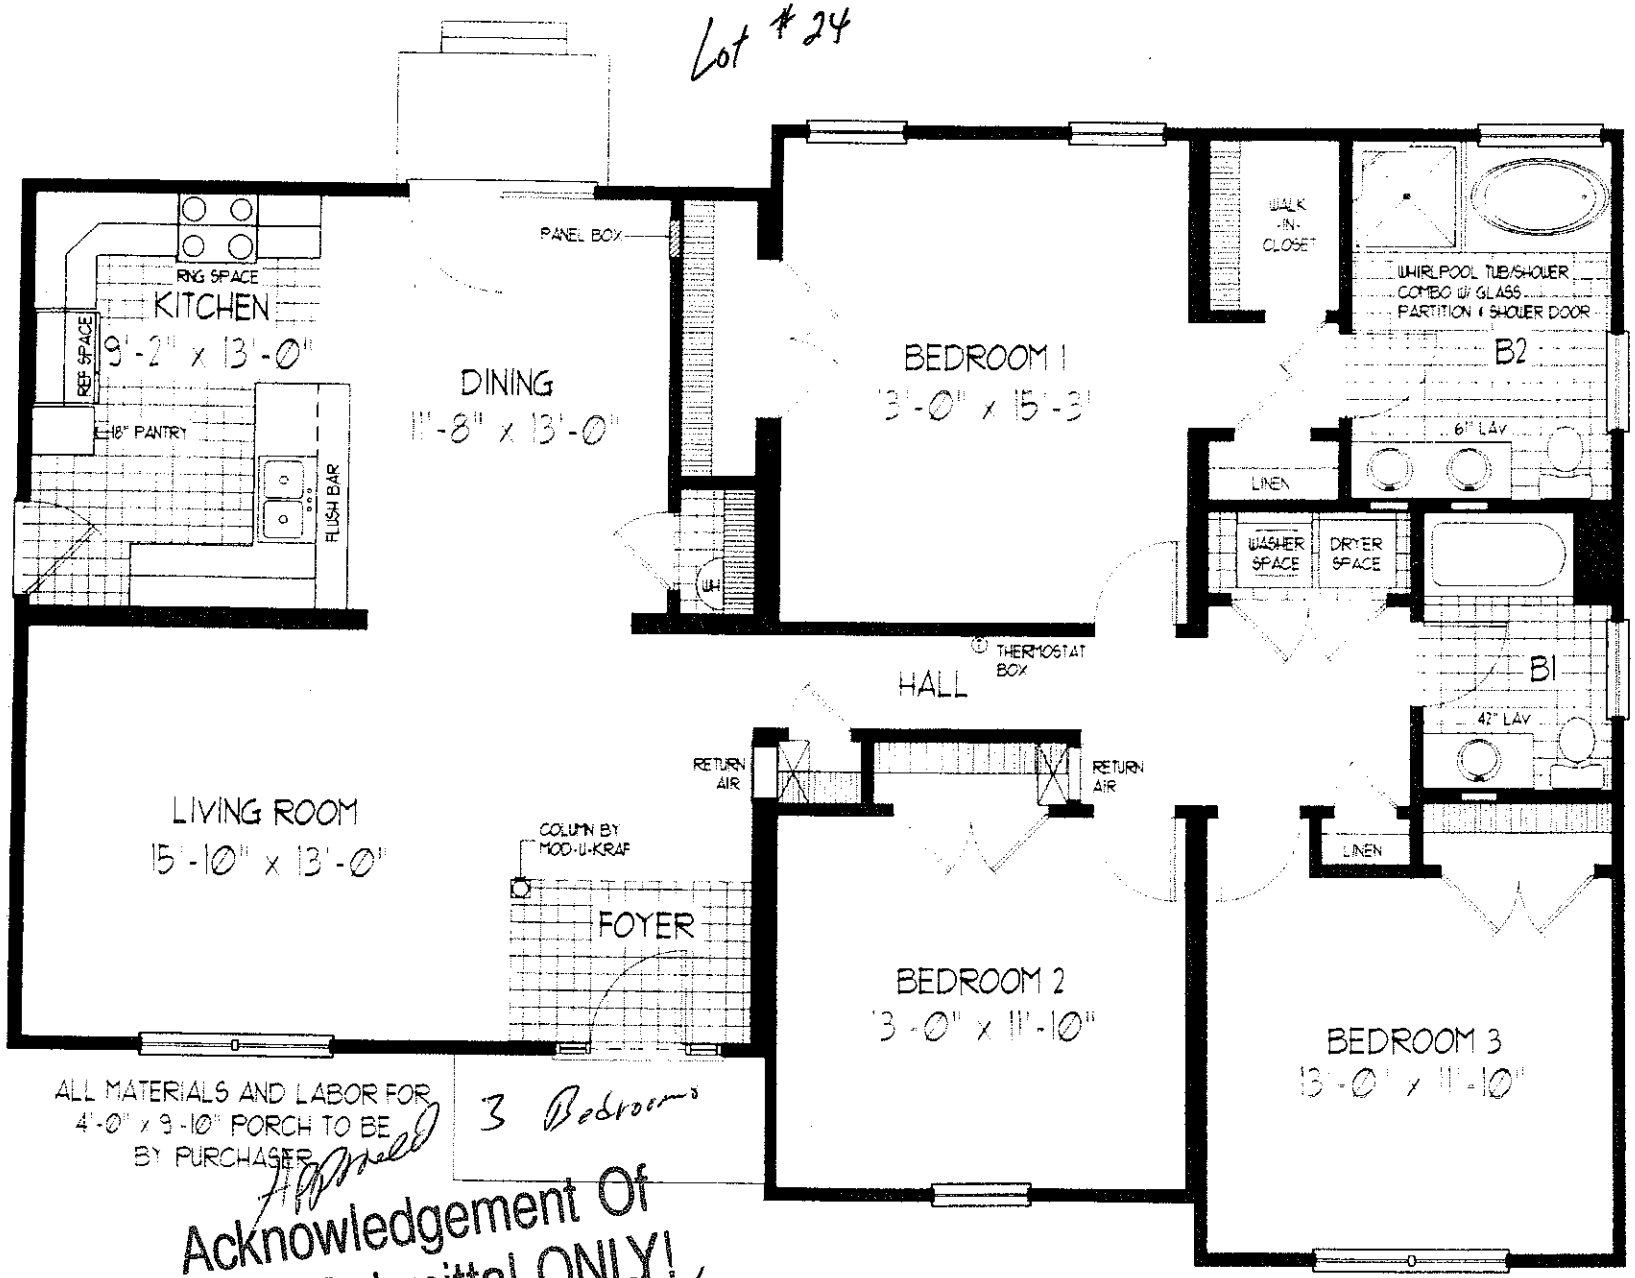

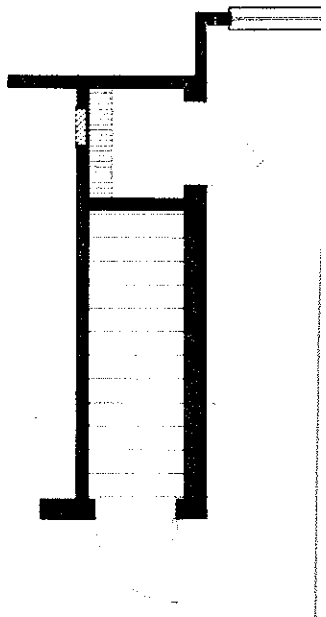

BASEMENT ALTERNATE

ALL MATERIALS AND LABOR FOR 4'-0" x 9'-10" PORCH TO BE BY PURCHASER

3 Bedrooms

Acknowledgement Of Plans Submittal ONLY!

Date 4/24/03

The Millbrooke

Classic Series

ALL MATERIALS AND LABOR FOR ROCK AS SHOWN ON RENDERING TO BE BY PURCHASER

MOD-U-KRAF HOMES LLC

Copyright MMIII, Mod-U-Kraf Homes, LLC (3/03)