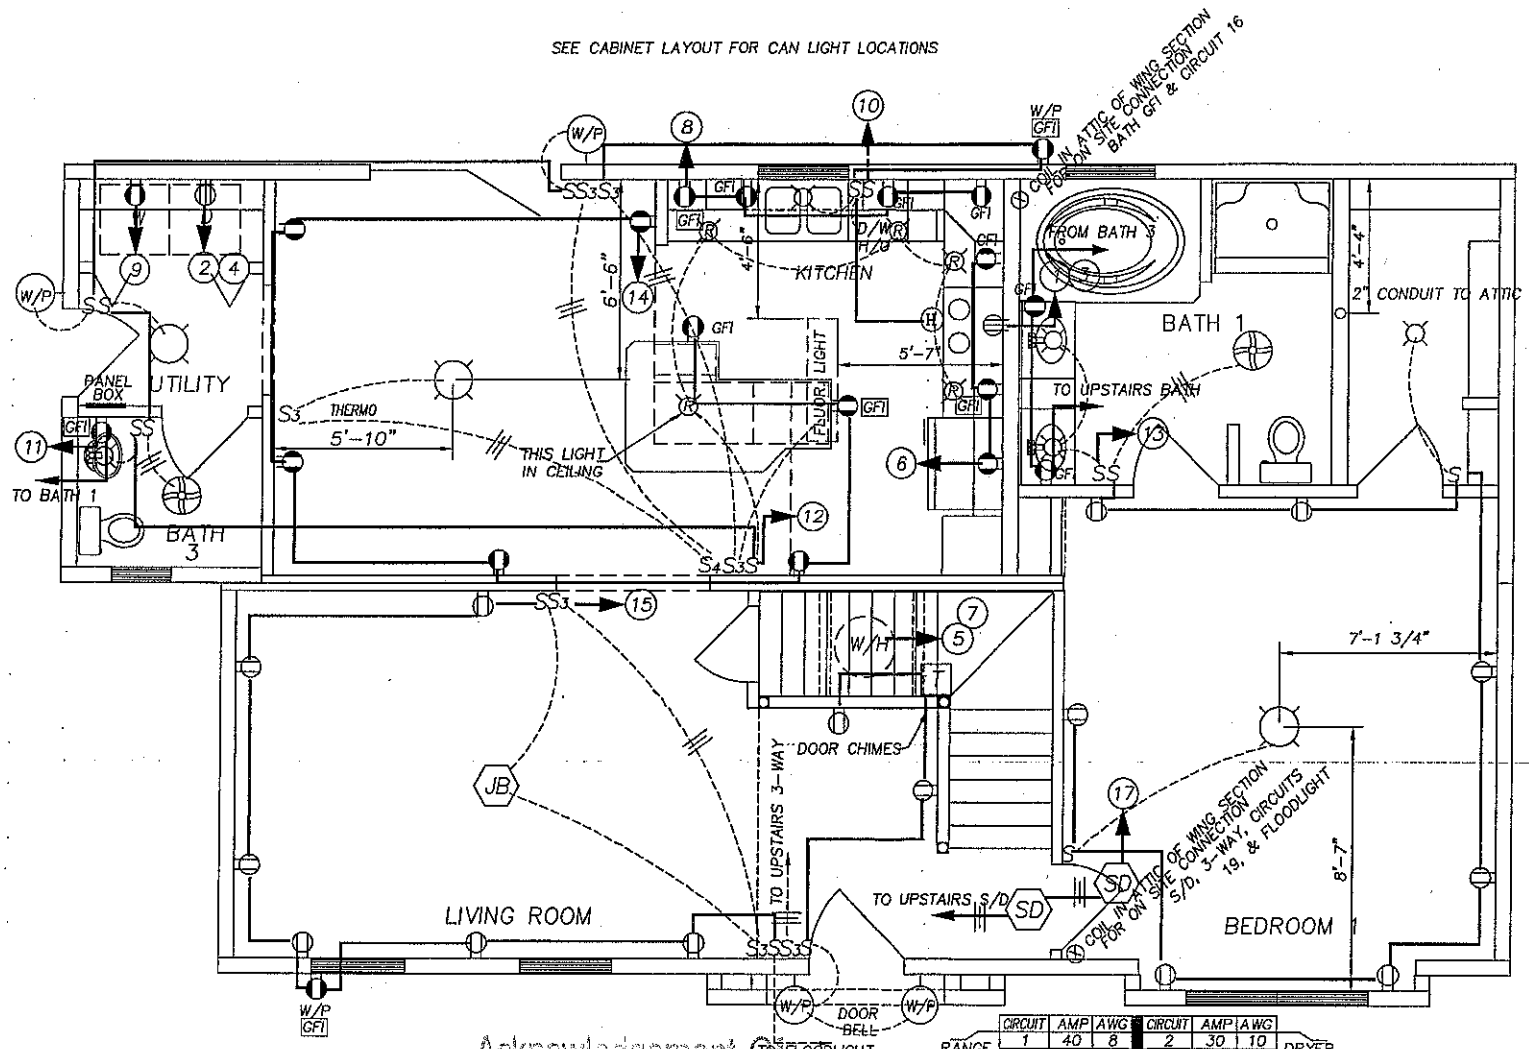


1st FLOOR

MODEL	ELECTRIC WIRING LAYOUT
	MONTGOMERY
	27'-6"X48'/28'2-STORY
SERIAL NO. 1217	
QUOTE NO. 1357	
SCALE: 1/4"=1'-0"	DEL.ST.NC
DR.BY: K.S.	DATE: 4/2/02

CMH HOMES, INC.

CBS — CAROLINA BUILDING SYSTEMS — SALISBURY N.CAROLINA

WIND SPEED 90	SIDEWALL HEIGHT 10'-0"		
MARRIAGE WALL 16" o.c.	☐ PLYWOOD ☑ O.S.B.		
EXTERIOR WALLS 24"	ROOF PITCH 8/12-10/12		
INTERIOR WALLS 24"	ROOF CENTERS 24"	CABO	☐ BARRICADE WRAP


CIRCUIT	AMP	AWG	CIRCUIT	AMP	AWG	
1	40	8	2	30	10	DRYER
3	40	8	4	30	10	
5	25	10	6	20	12	SMALL APPLIANCE
7	25	10	8	20	12	SMALL APPLIANCE
9	20	12	10	20	12	D/W
11	20	12	12	20	12	GENERAL LIGHTING
13	20	12	14	20	12	DINING
15	20	12	16	20	12	GENERAL LIGHTING
17	20	12	18			
19	20	12	20			
21			22			

RANGE · W/H · WASHER · GFI RECEPT's · (AF)BEDROOM 1 · LIVING ROOM · (AF)BEDROOM 2 · (AF)BEDROOM 3

APPROVED BY NTA INC. 04/25/02
Approval of this document does not authorize or approve any deviation or deviations from the requirements of applicable State Laws.
David Richter

Acknowledgement Of Plans Submittal ONLY!
Date 3-14-11
Date 3-14-11

Index [https://www.edaplus.com/m/models/14894/index.cgi?artic;scale=fit;height;controls=all;view;pages=5]

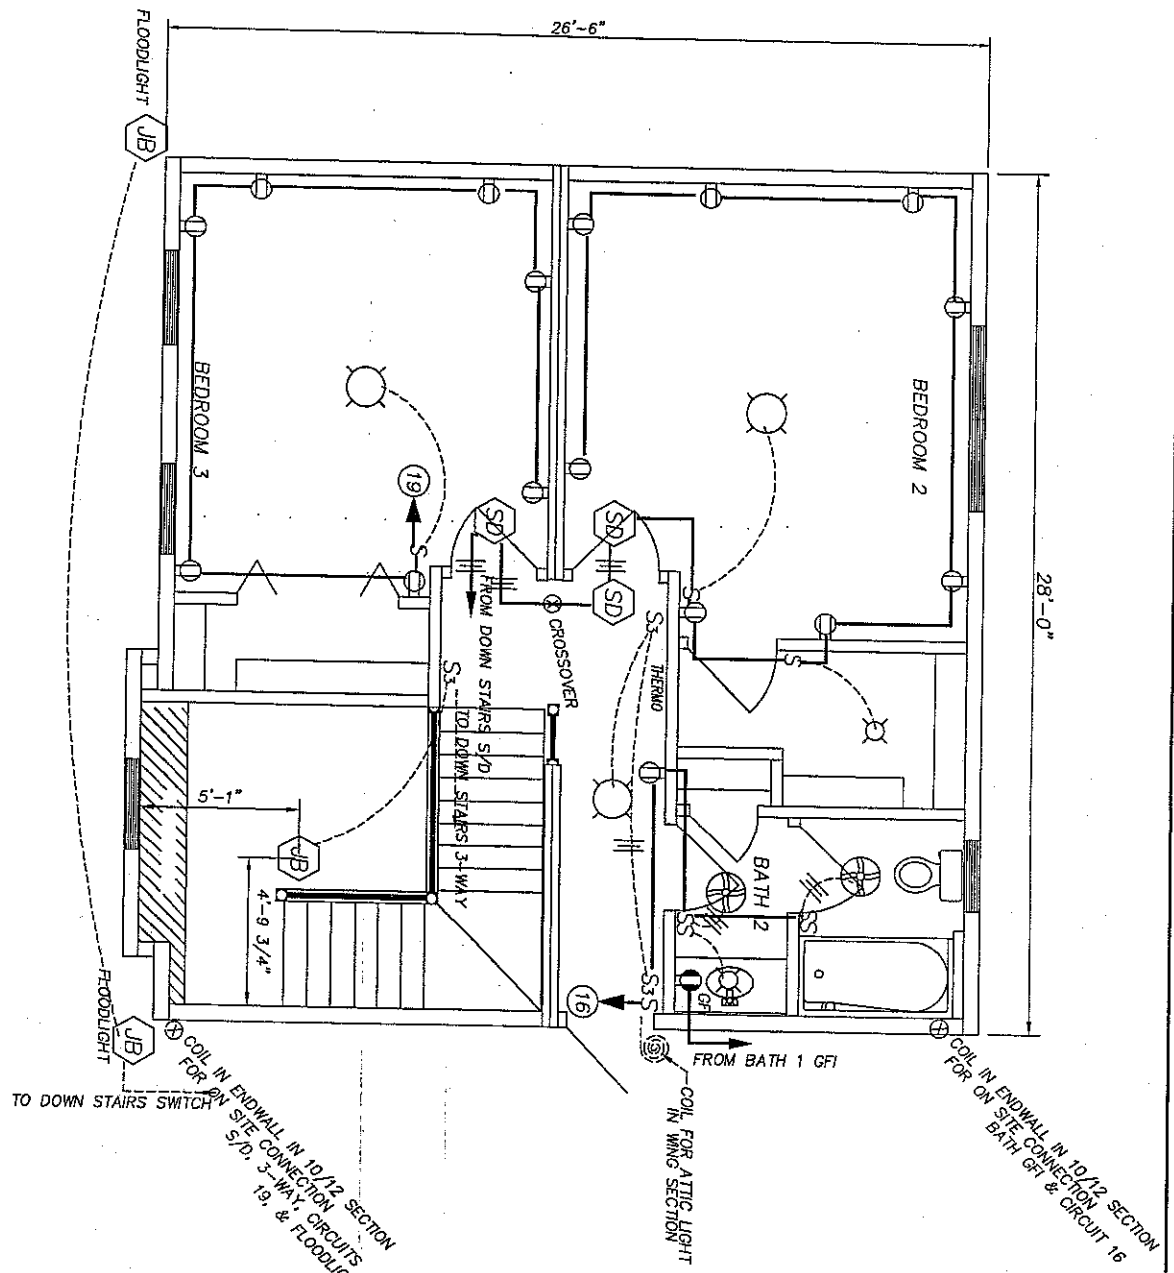

APPROVED BY NPA INC. 04/25/02
David Richter

FULL
2nd FLOOR

WIND SPEED 60	SIDEWALL HEIGHT 108"/96"	CMH HOMES, INC.	MODEL
MARRIAGE WALL 16"o.c.	☐ PLYWOOD ☒ O.S.B.	CAROLINA BUILDING SOLUTIONS CBS	ELECTRIC WIRING LAYOU
EXTERIOR WALLS 24"	ROOF PITCH 8/12-10/12		MONTGOMERY
INTERIOR WALLS 24"	ROOF CENTERS 24"		27'-6"X48'/28'2-STORY
☐ BARRICADE WRAP	CABO		SERIAL NO. 1217
			QUOTE NO. 1357
			SCALE: 1/4"=1'-0" | DEL.ST. NC