
Acknowledgement Of
Plans Submittal ONLY!

Date 7/16/09

Date 23 JUL 09

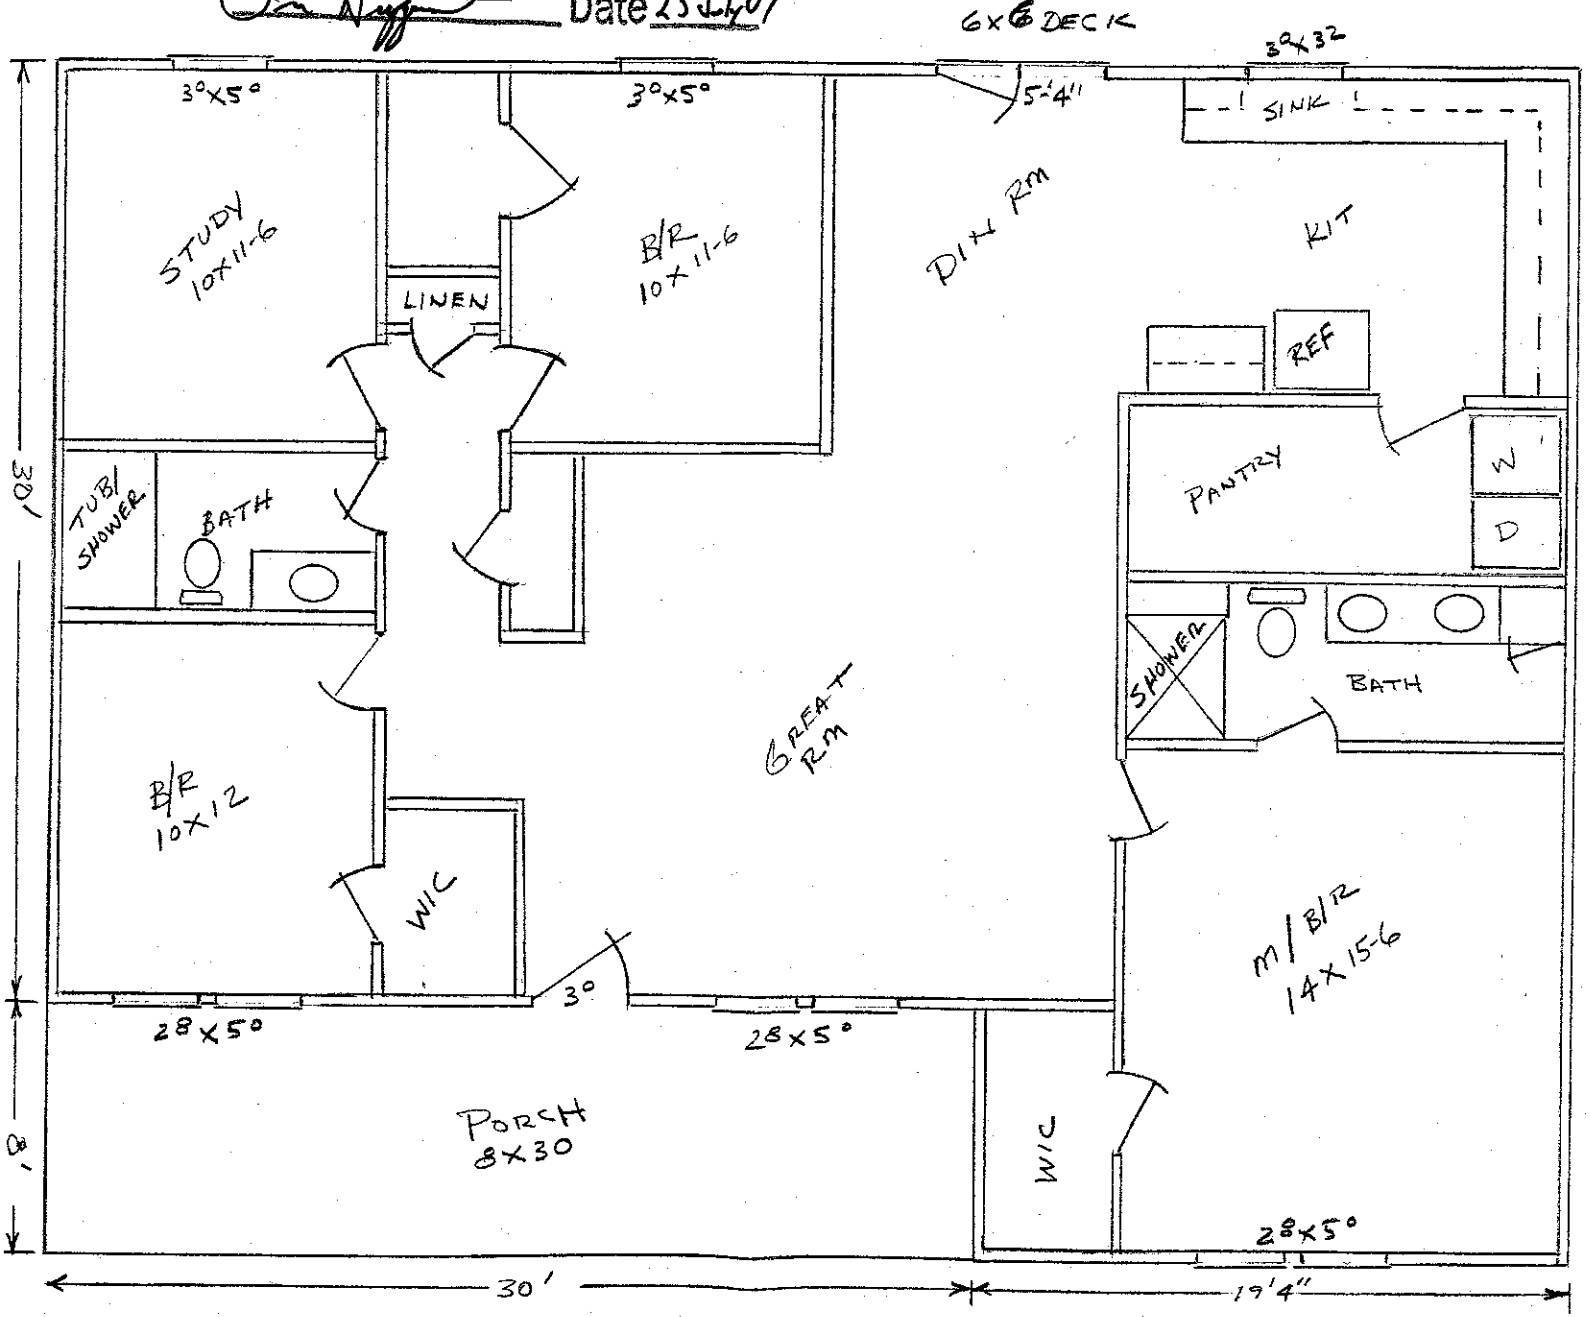

+ 16"

found ftg	10
found	70
2ft TEG 4ft	80
2x10x12	30
columns	200
stairs &	10
OSB	15
vinyl	25
sketchup 4ft	50
trim	50
paint	100
shear	150
carpet	40
gutter	10
roof	90
wings	60
misc	1300

NICHOLAS MAGALLANES

SCALE 1/4" = 1'0"

HEATED AREA 1635 ft