
PRESSURE MANIFOLD DESIGN

BROOMSAGE I, LOT #2

ATTACHMENT TO P.D.# 079032

TAX MAP # 4706658776

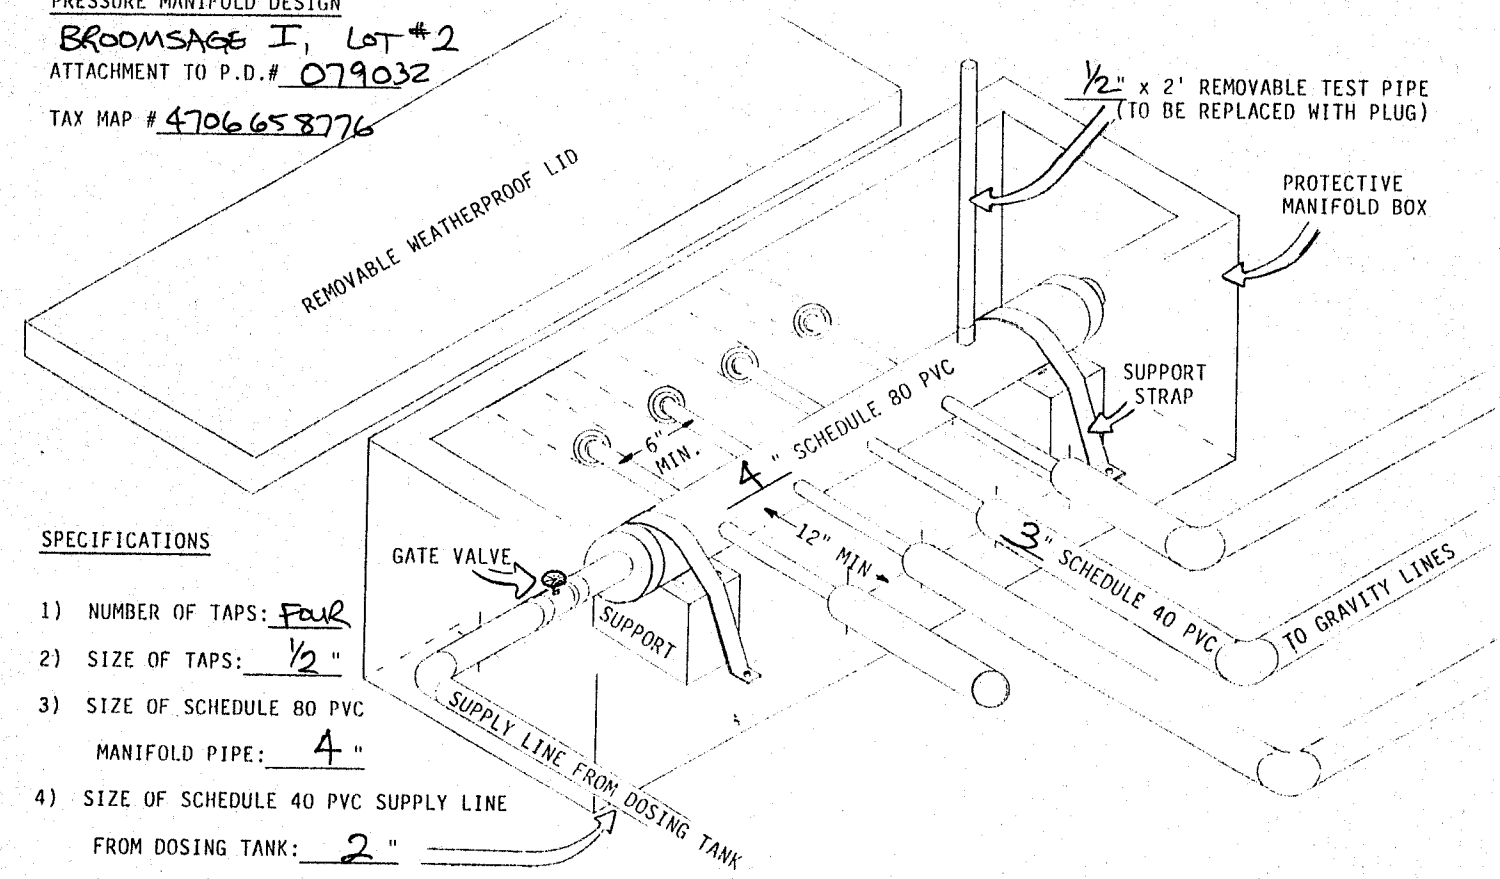

SPECIFICATIONS

1) NUMBER OF TAPS: Four
2) SIZE OF TAPS: ½ "
3) SIZE OF SCHEDULE 80 PVC MANIFOLD PIPE: 4 "
4) SIZE OF SCHEDULE 40 PVC SUPPLY LINE FROM DOSING TANK: 2 "