
OAKWOOD HOMES

Lipe

HARRIS BRIDGE ROAD

28x76 MOD

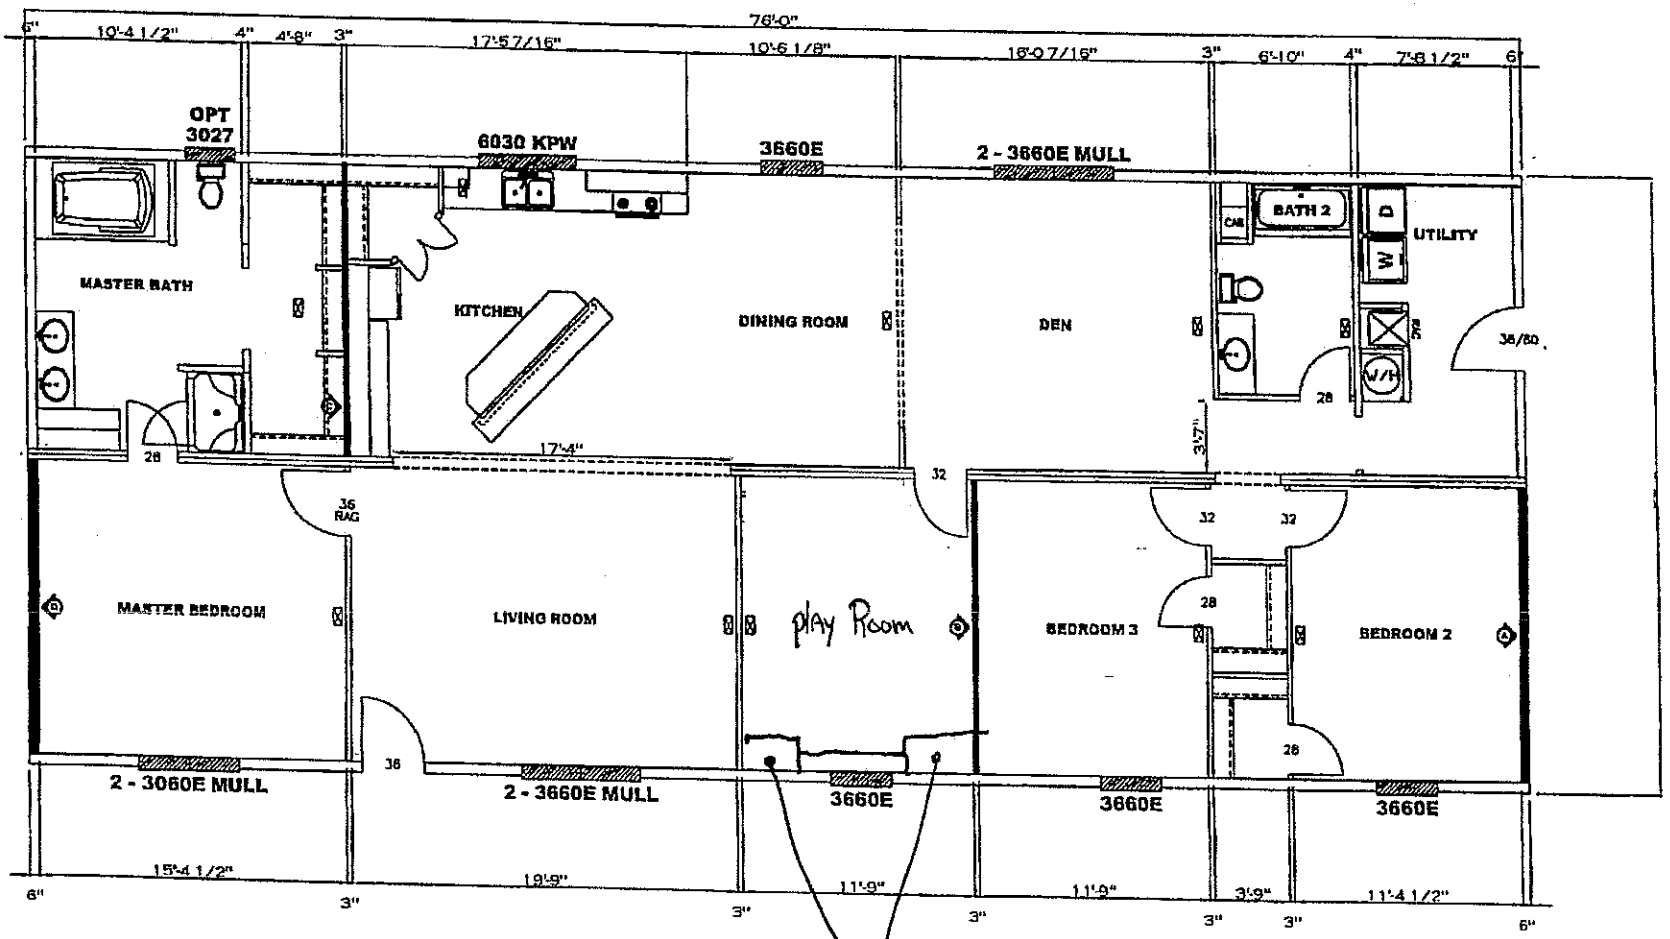

SHELVES

BIG AIR

Acknowledgement Of
Plans Submittal ONLY!

_____ Date 9-29-16

_____ Date _____