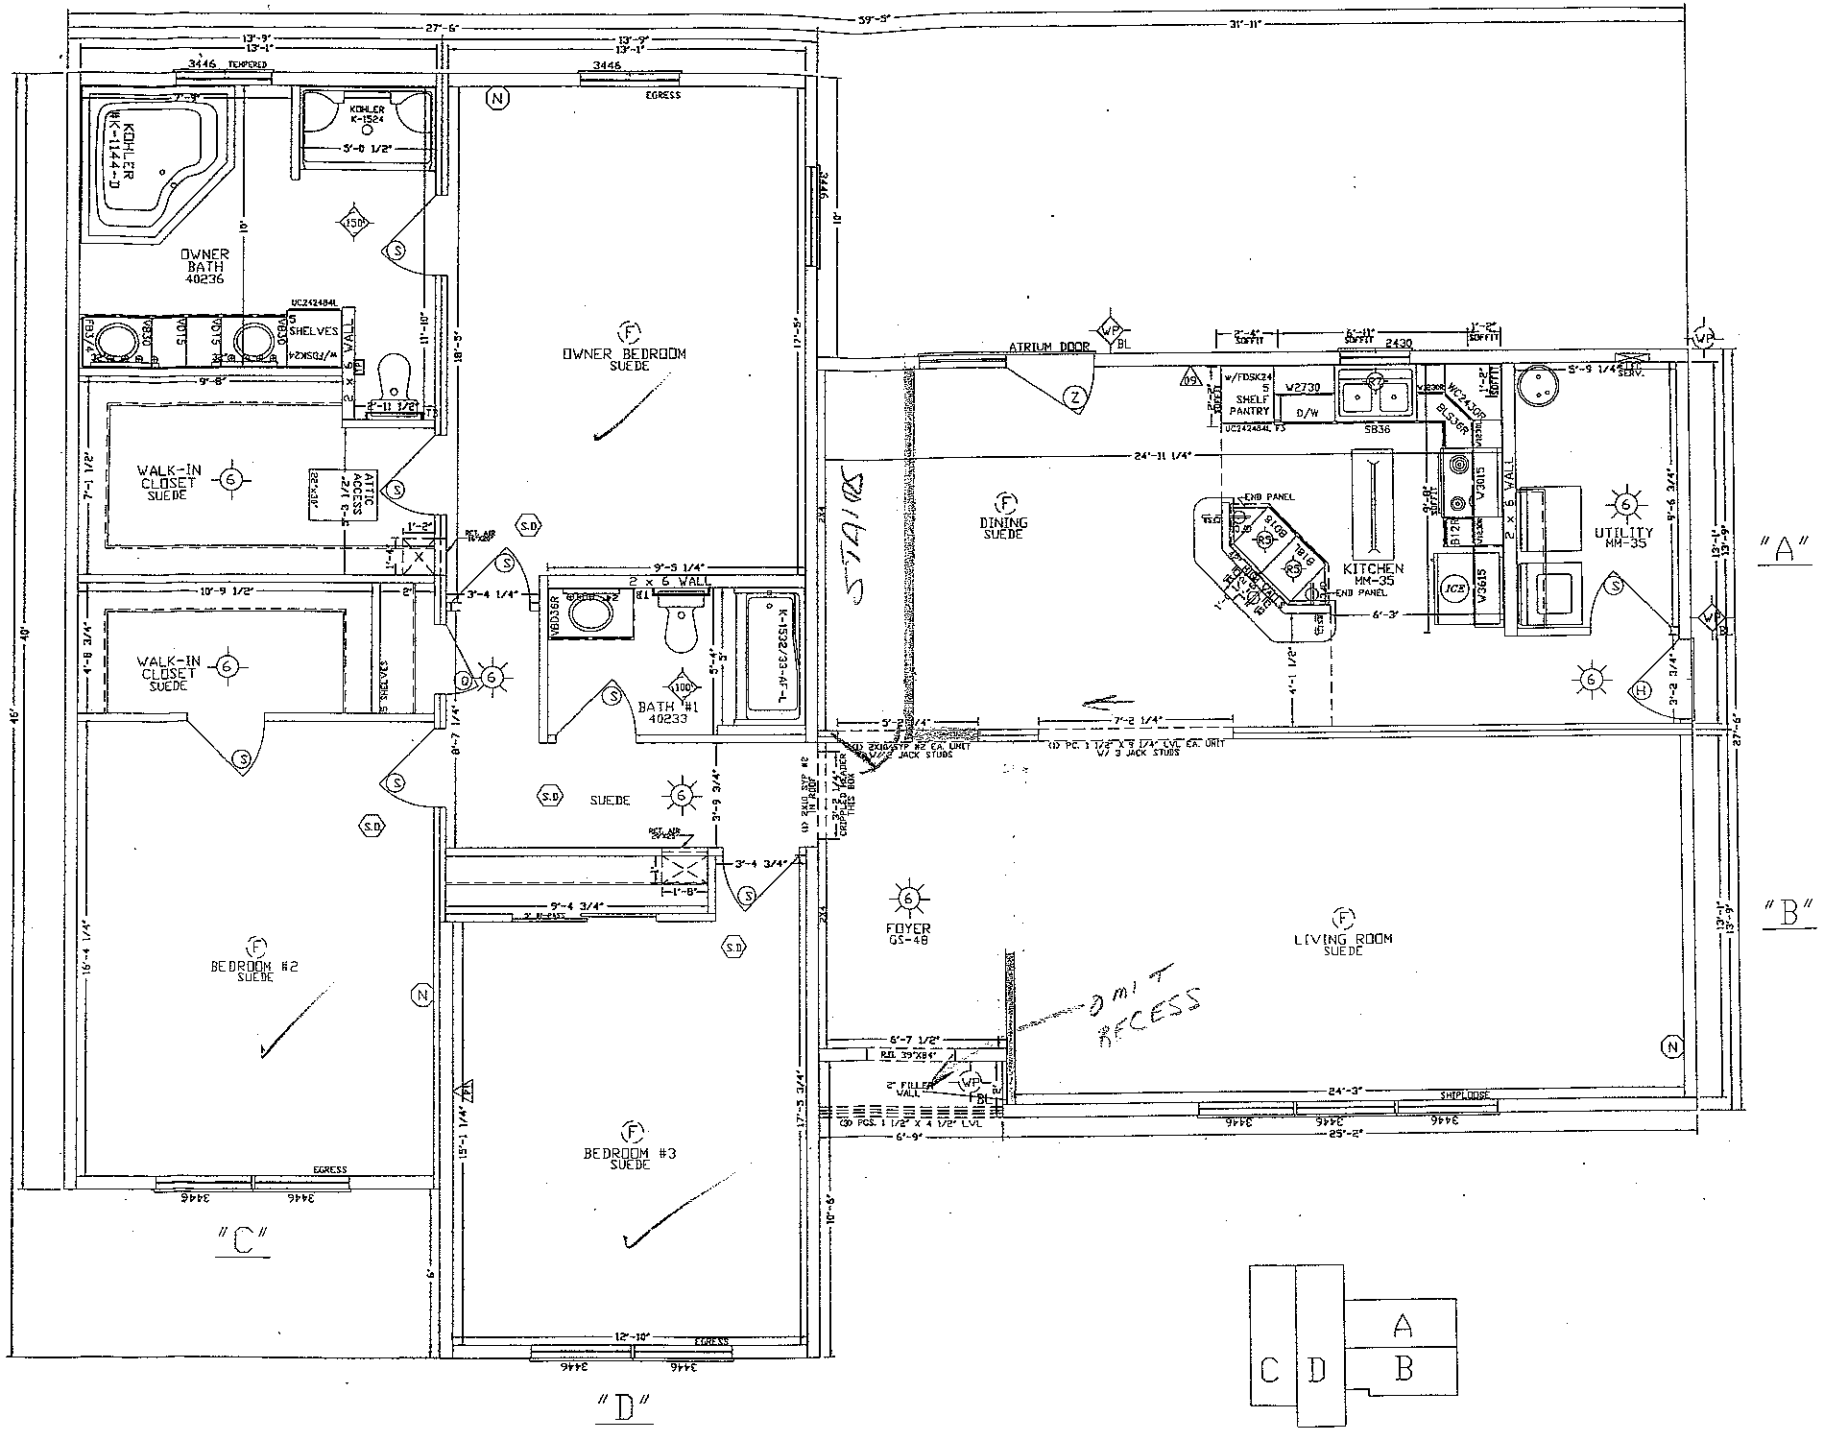


THIS PLAN HAS ALREADY BEEN REVERSED

* FIELD WORK

date	drawn	scale	ALL AMERICAN HOMES, INC
11/01/97	PNB	3/16"	(a COA co.)
page #	drawing #		

revisions
O.R.M./B.S. 04-04-01
CKH

system: 28' WIDE 1 STORY GEORGETOWN SERIES
drawing: FLOOR PLAN