
Attn: Chris Sherrill
Butch Tate
ET Homes, INC.

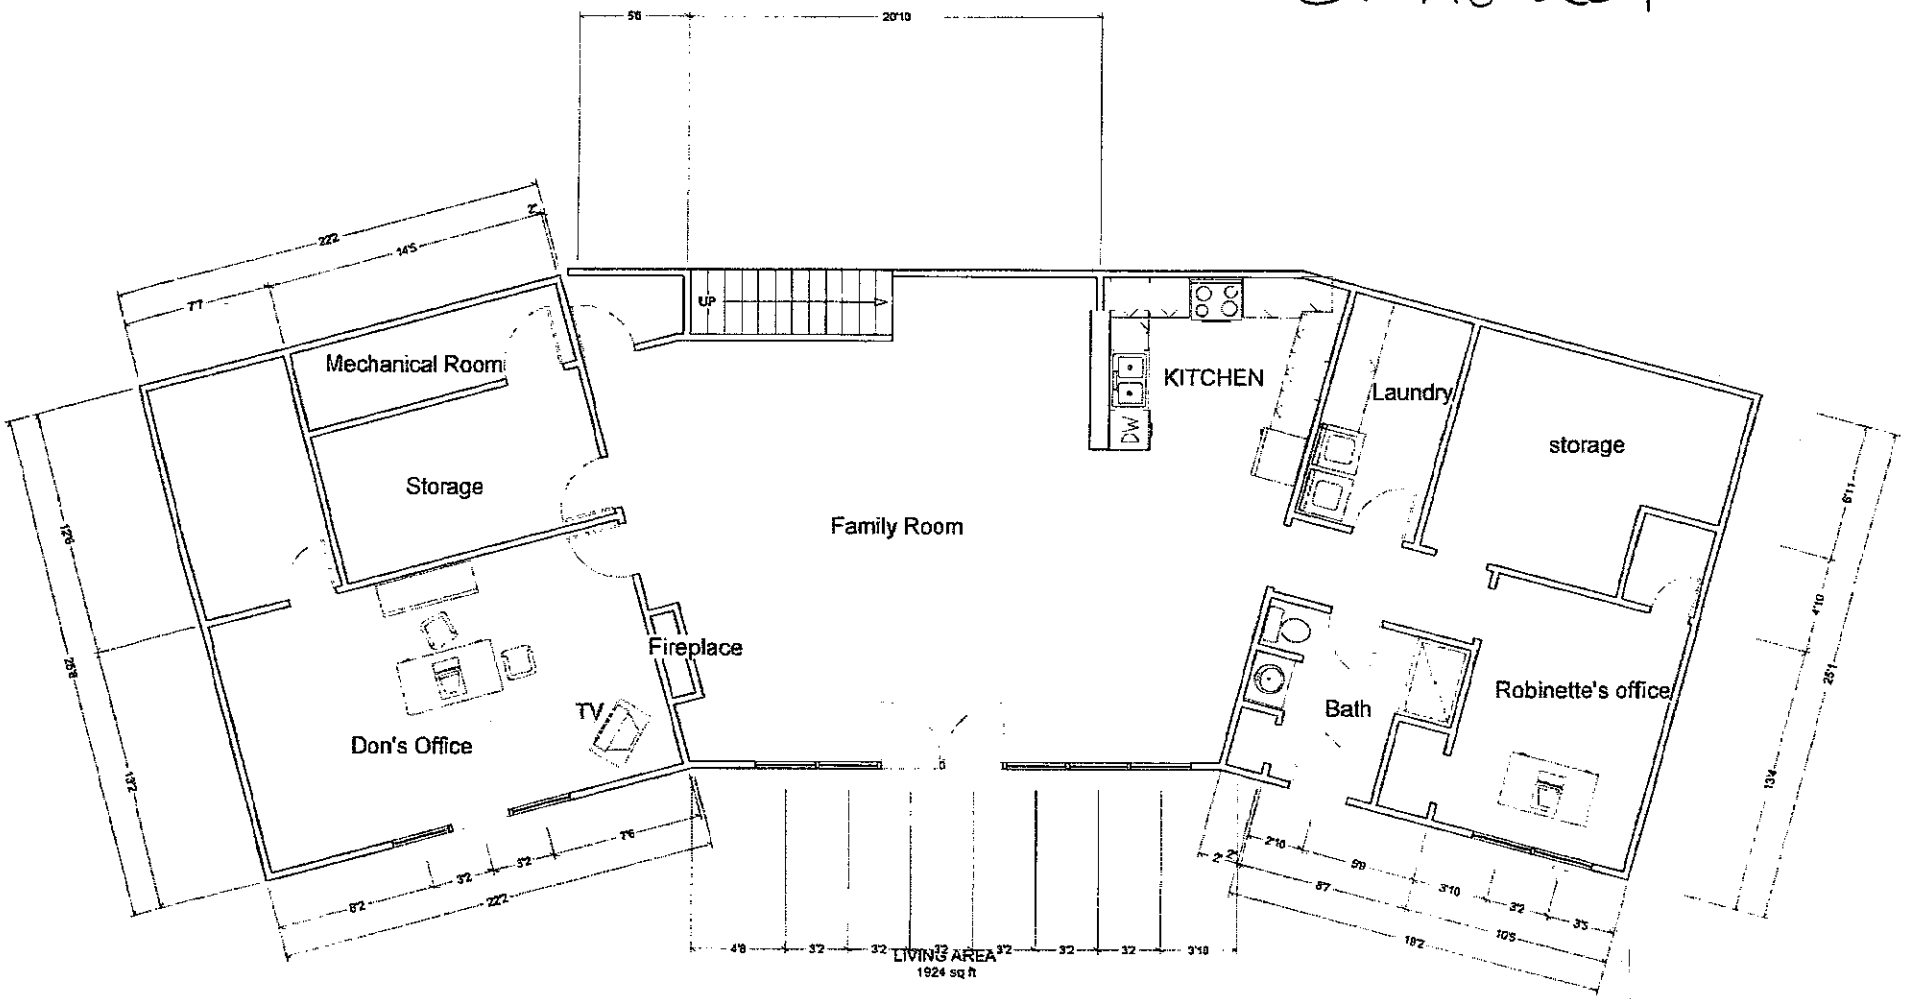


Non-Functioning Windows -
Fixed Glass

Acknowledgement Of
Plans Submittal ONLY!

Date 6-21-04

Date 6-22-04

4 BEDROOM

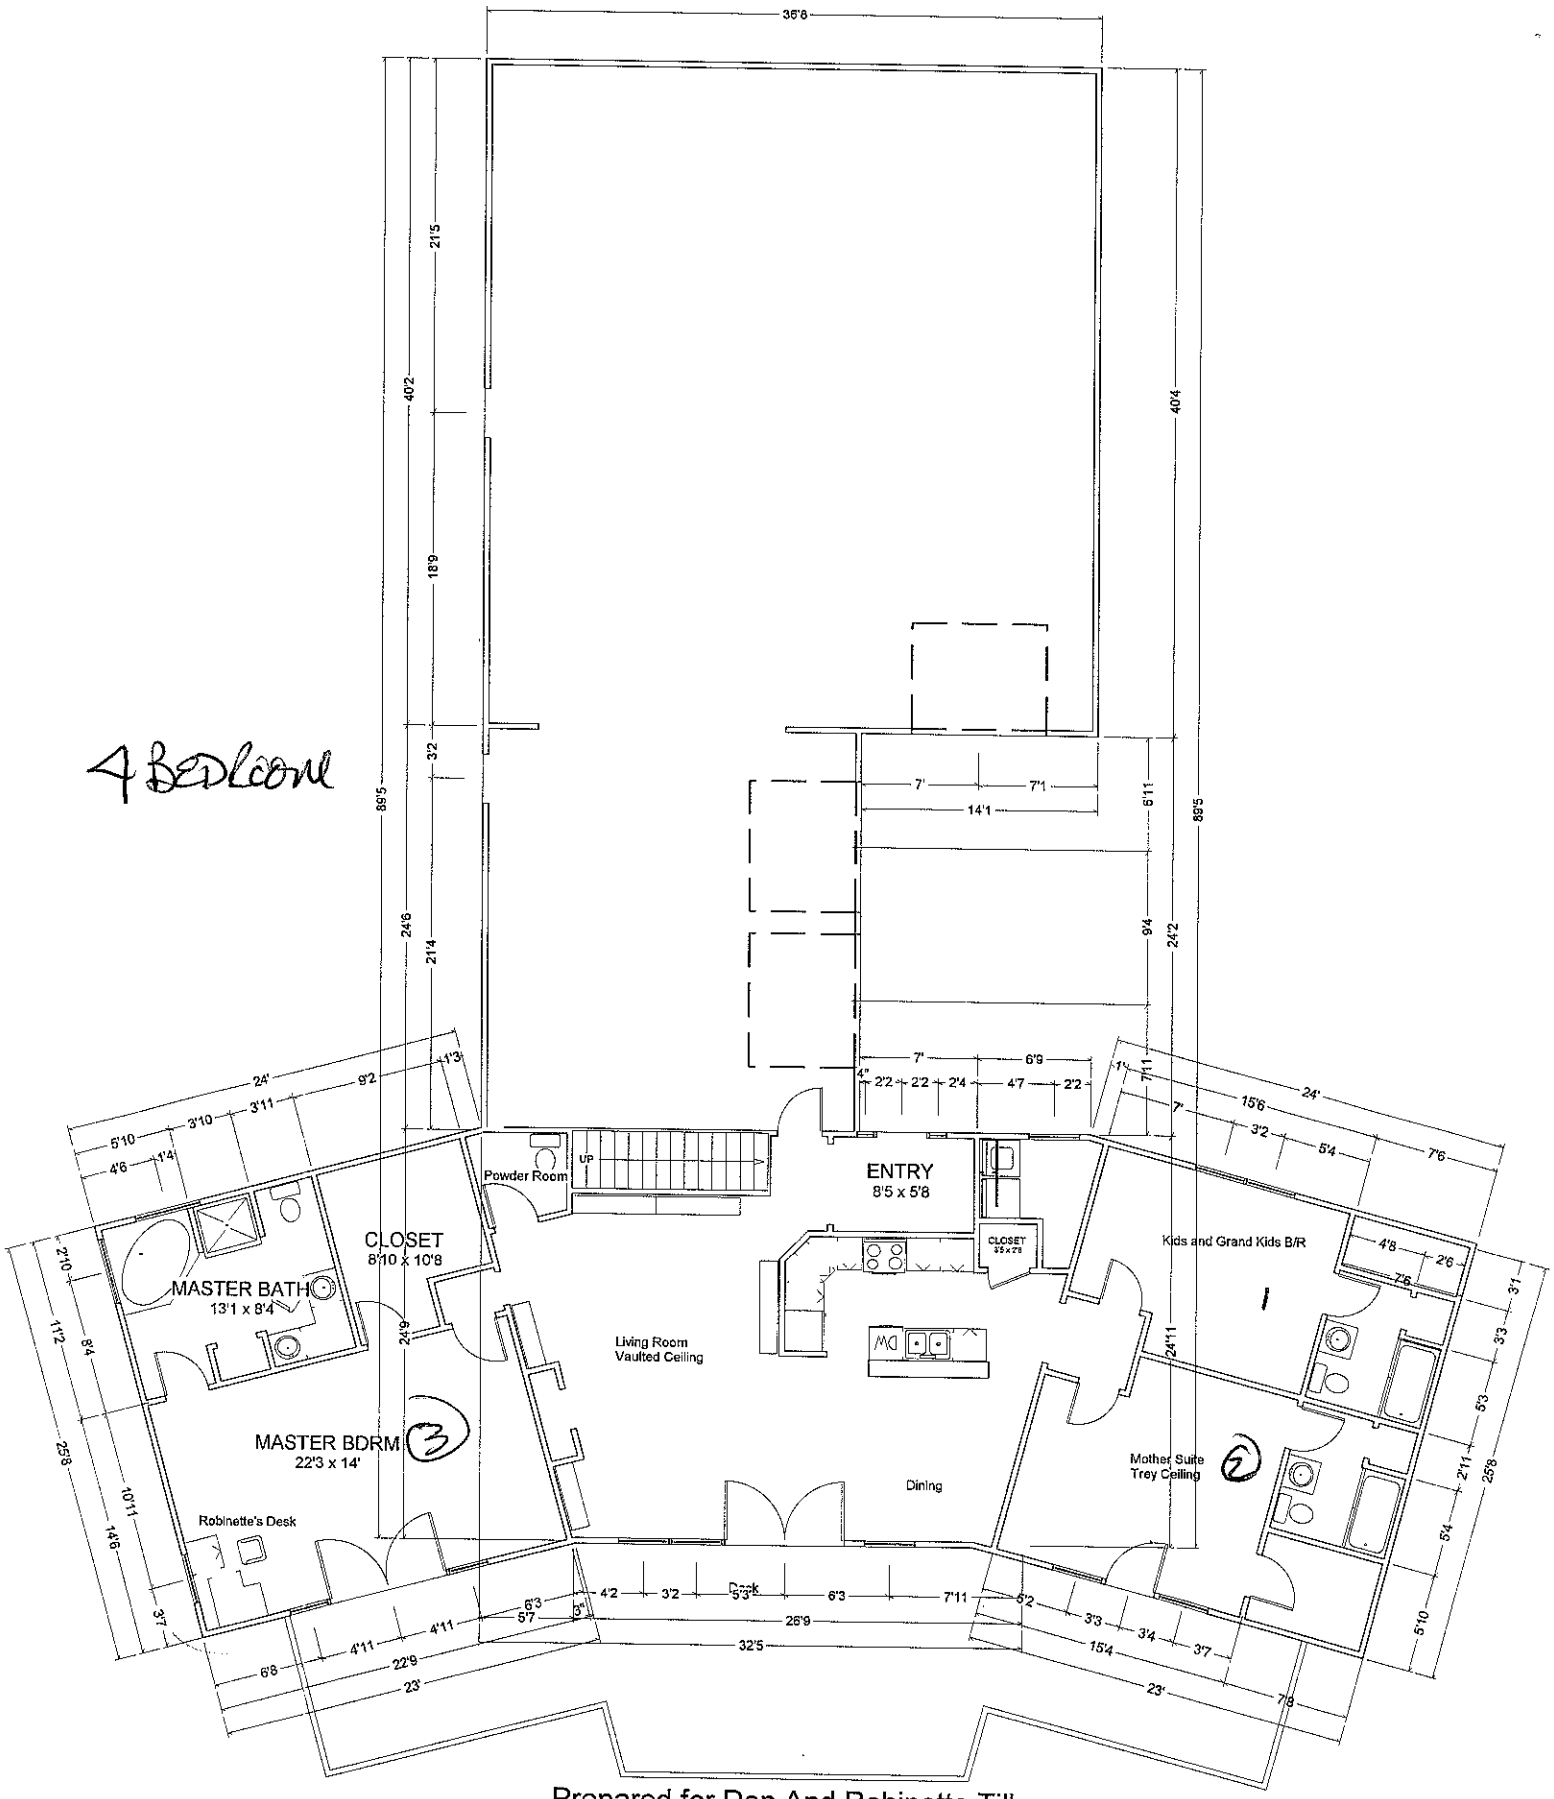

Prepared for Don And Robinette Tilley
By ET Homes, Inc 6-17-04