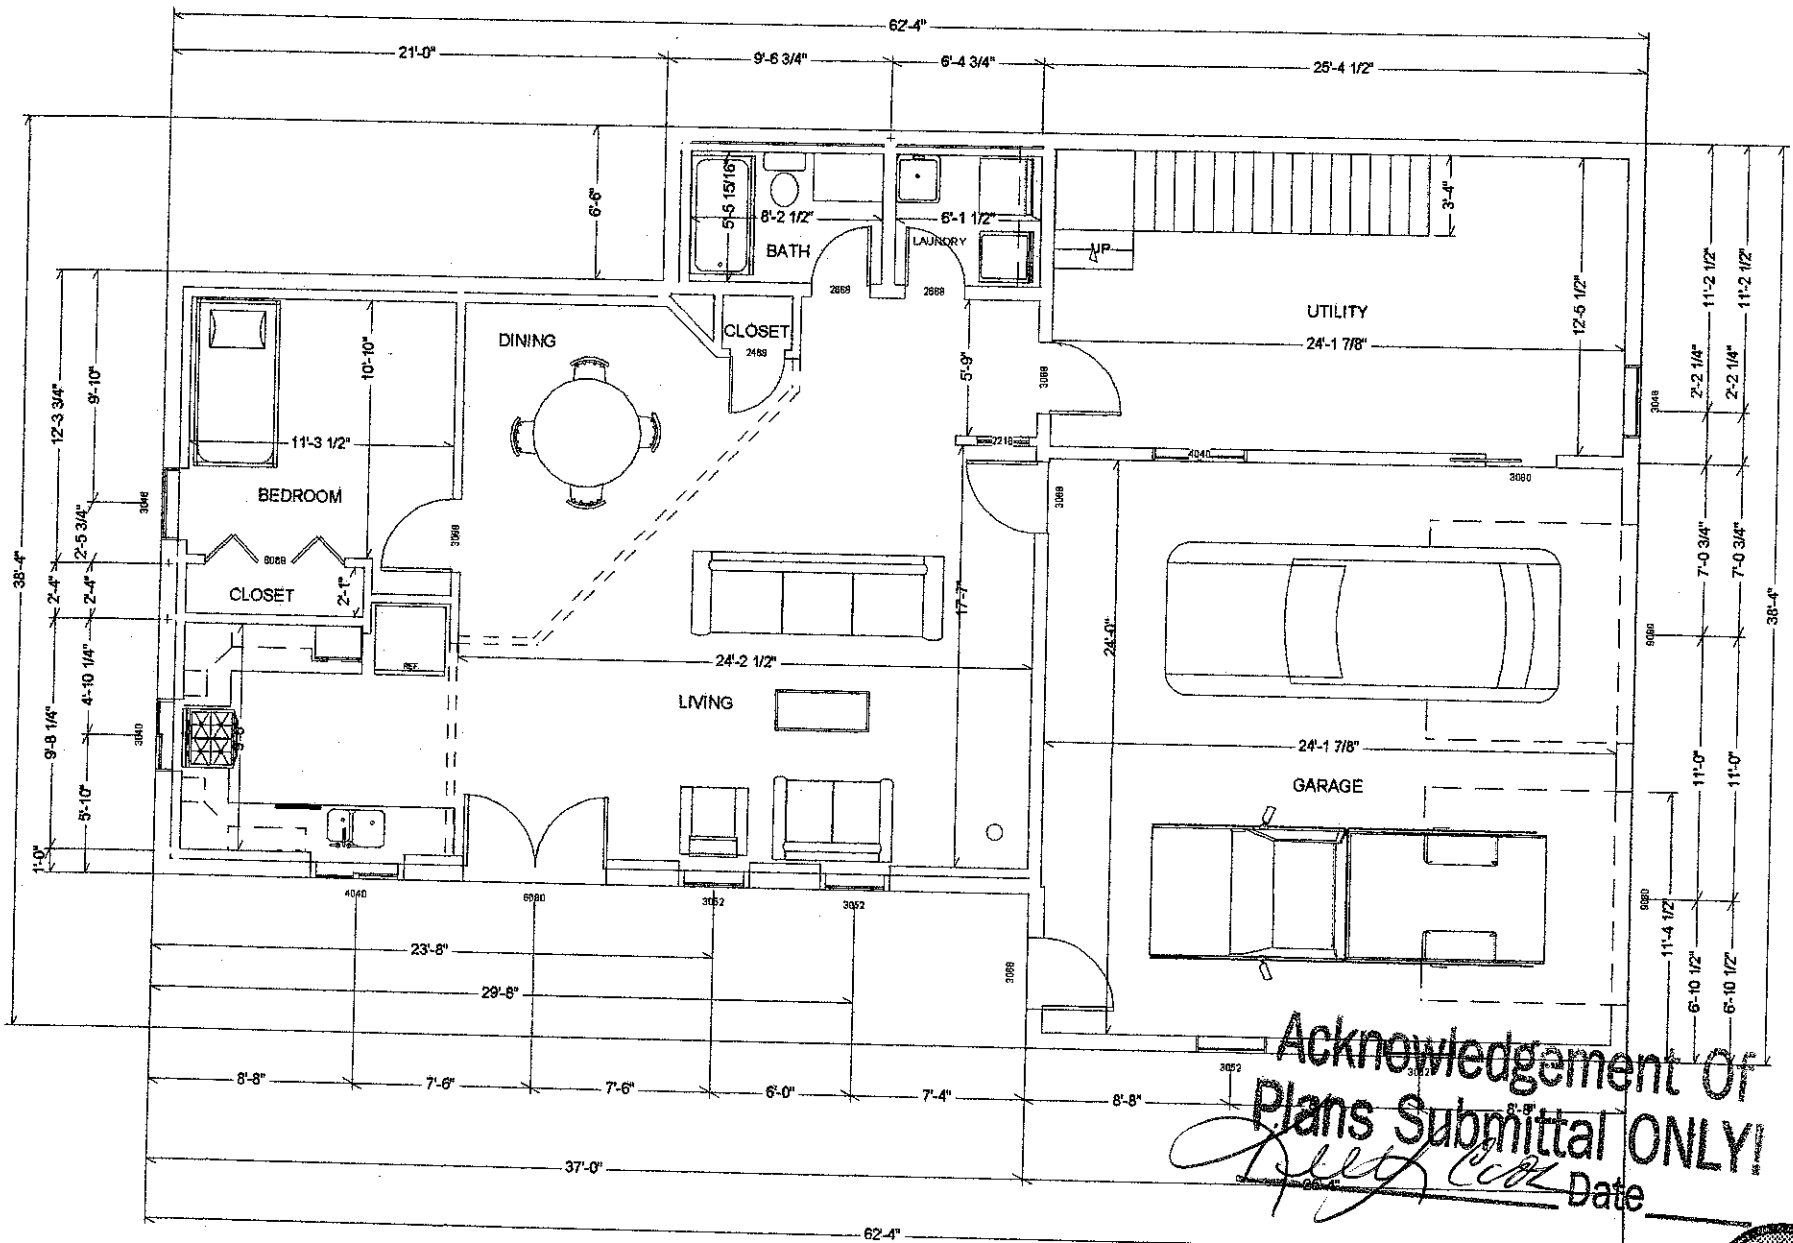


Acknowledgement Of
Plans Submittal ONLY!

Date


Date

Student Version

BASEMENT

Curt & Kim Wuellner
516 Laurel Cove Road
Statesville, NC 28677
Home: 704-528-0808
Cell: 704-881-3291

11/12/2008

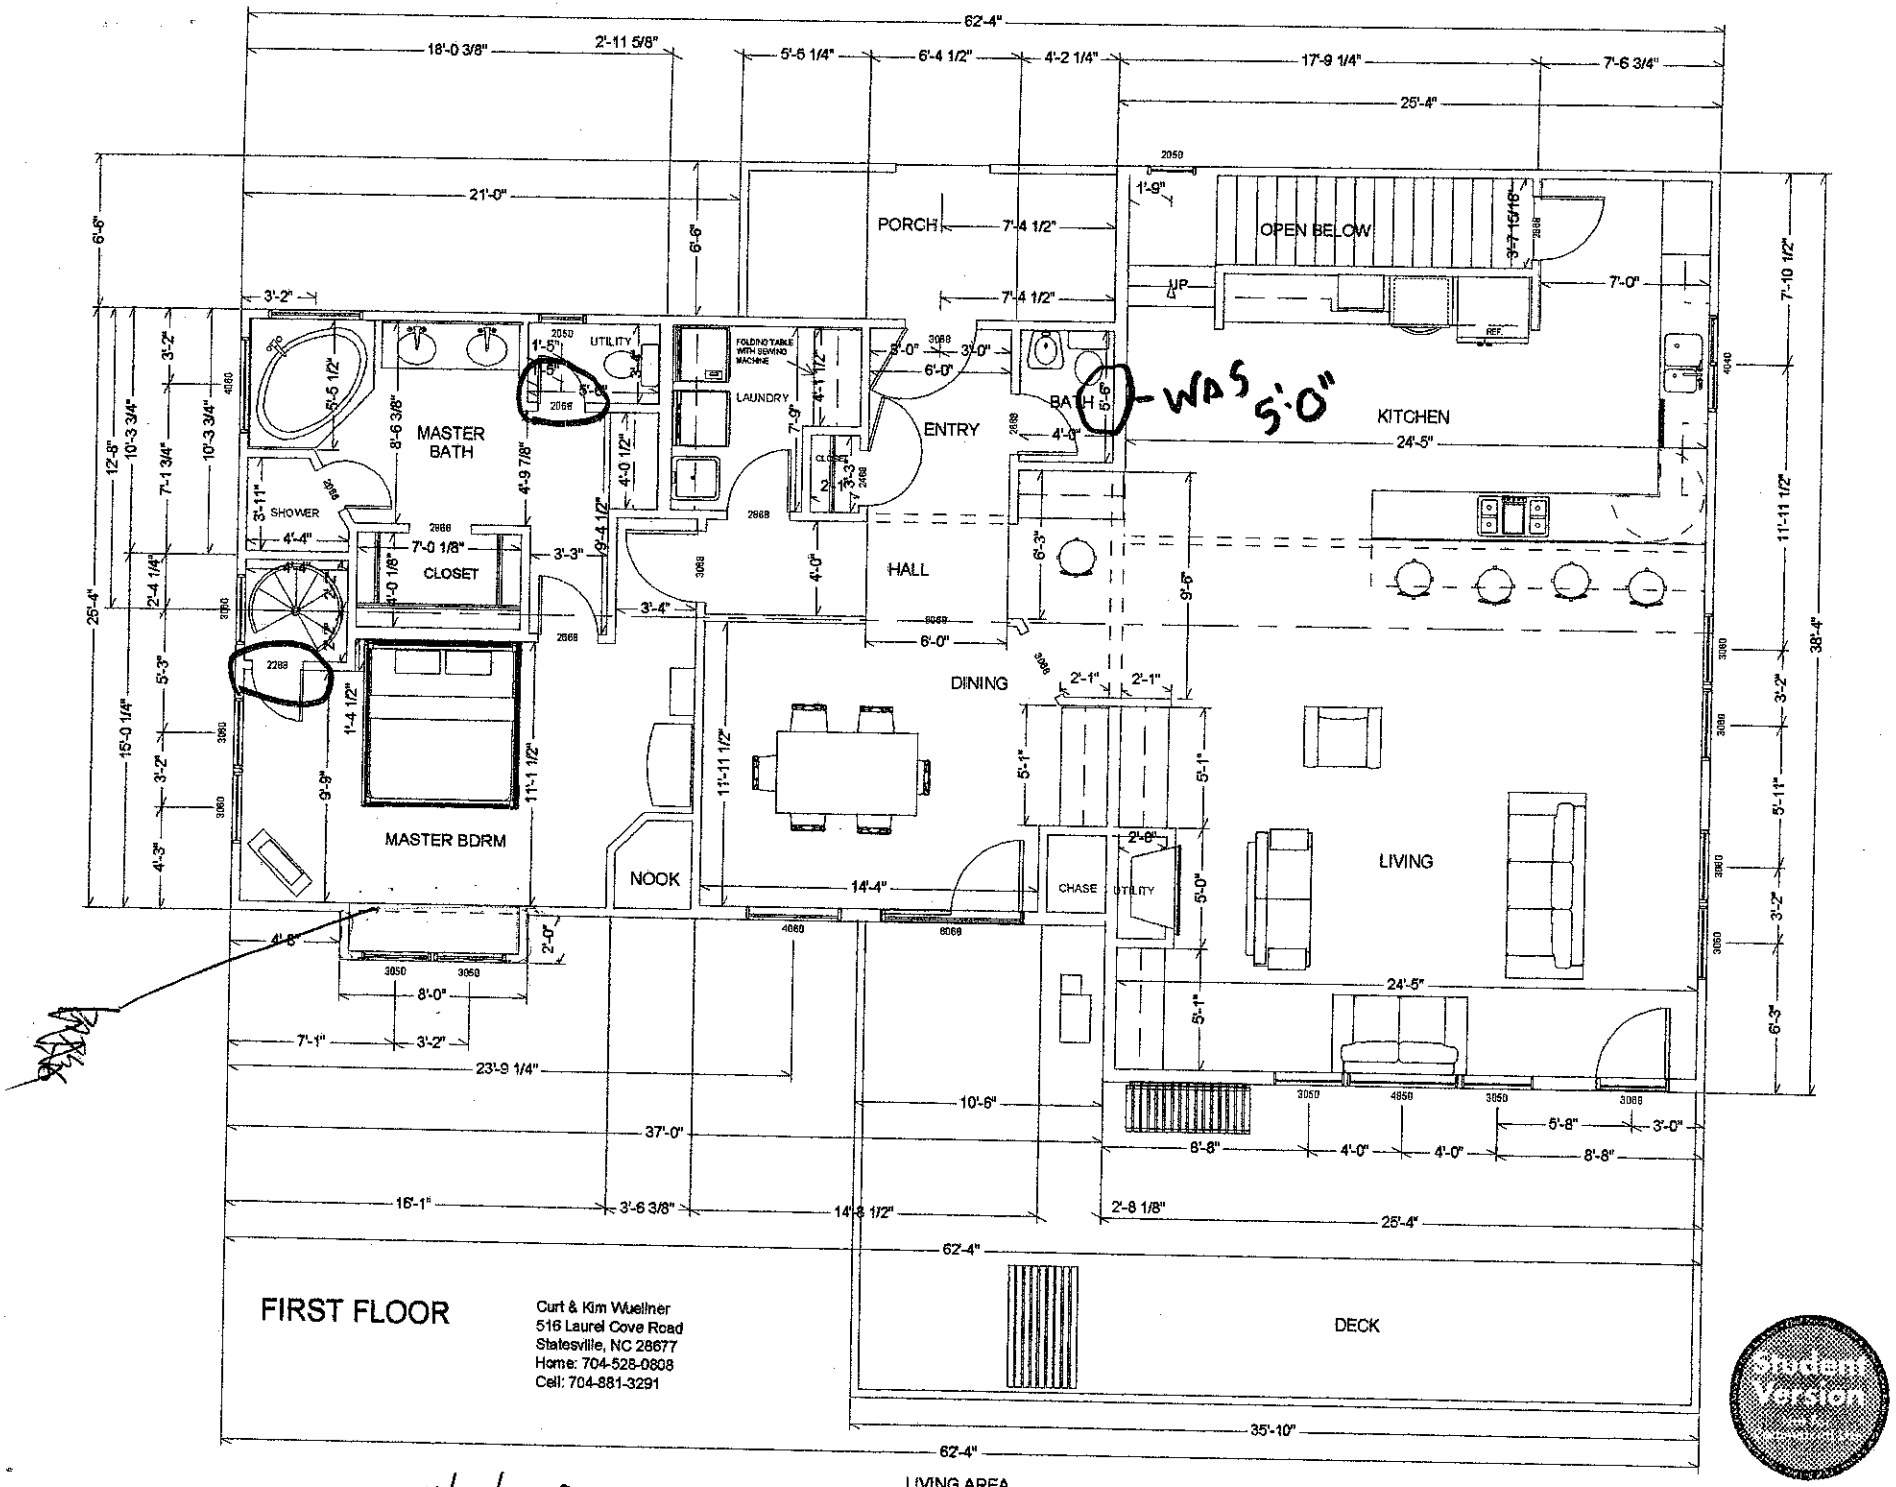


FIRST FLOOR

Curt & Kim Wuellner
516 Laurel Cove Road
Statesville, NC 28677
Home: 704-528-0808
Cell: 704-881-3291

11/12/2008

LIVING AREA
1946 sq ft

Student Version

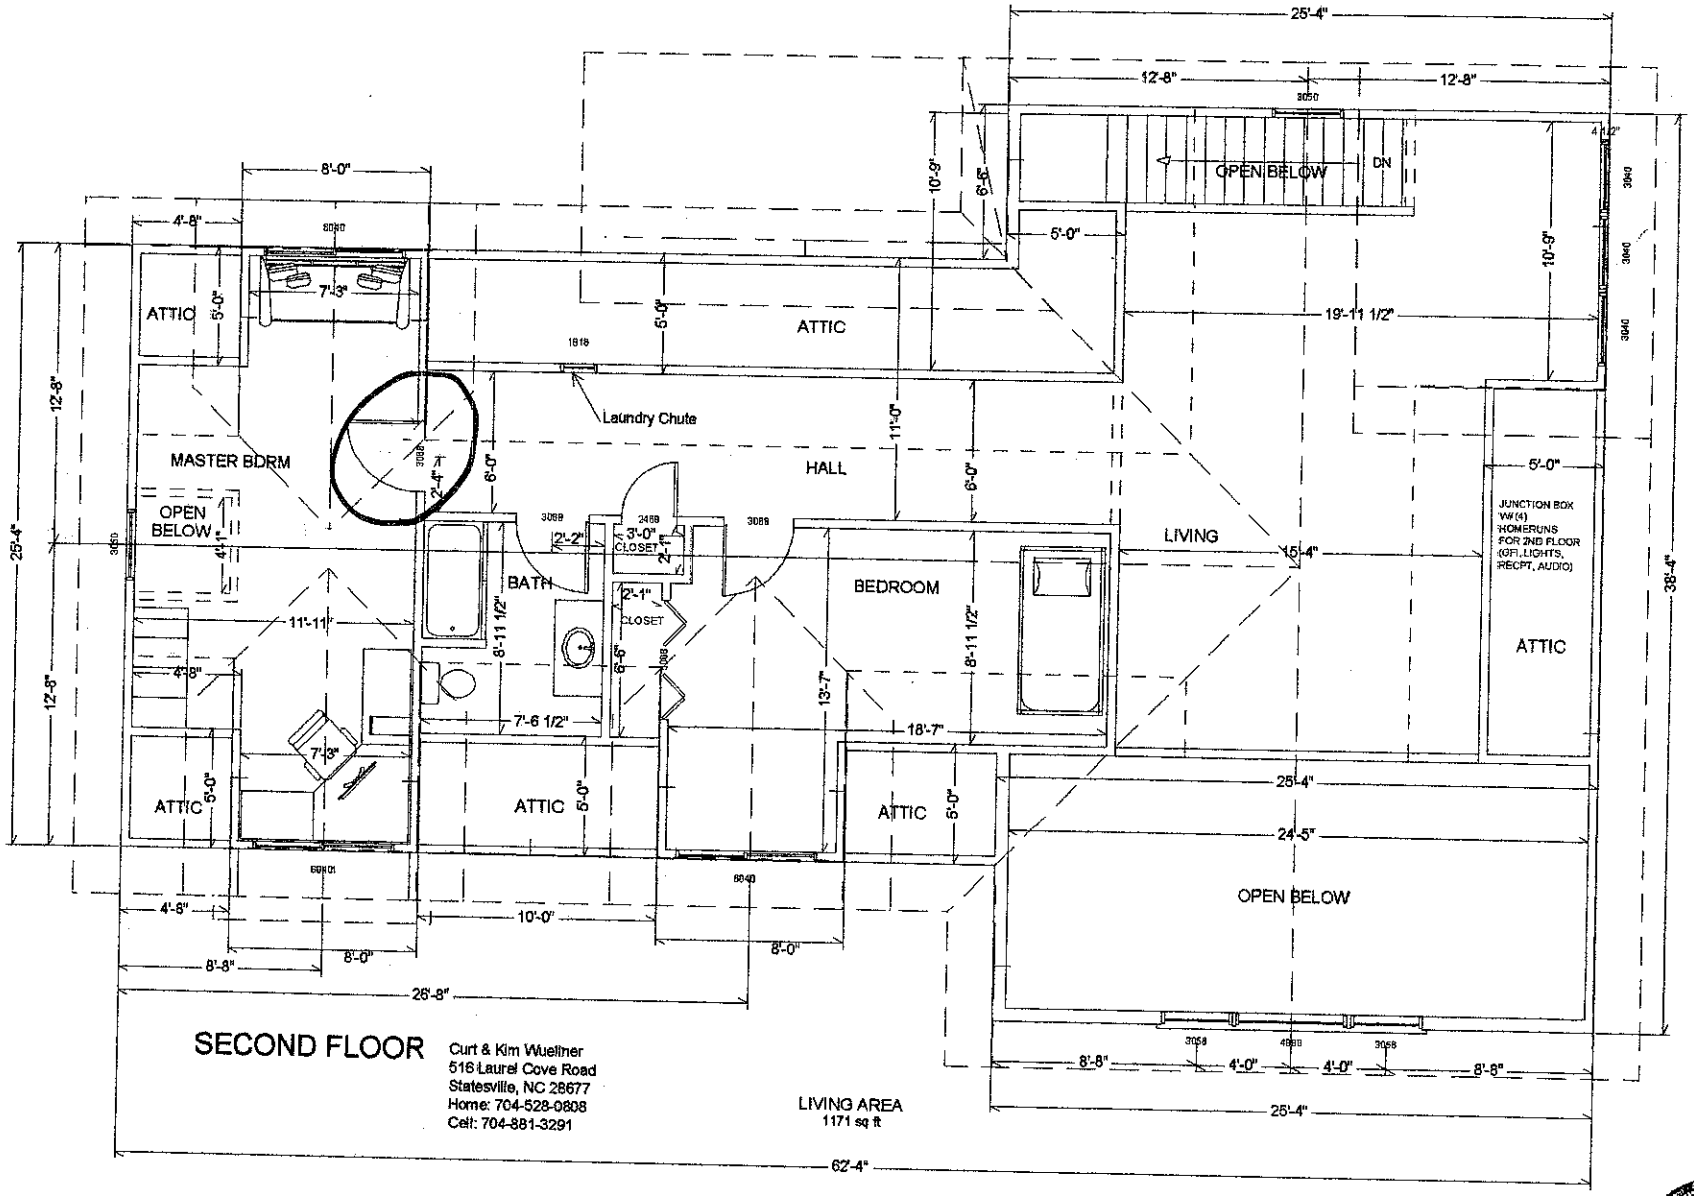

SECOND FLOOR

Curt & Kim Wuellner
516 Laurel Cove Road
Statesville, NC 28677
Home: 704-528-0808
Cell: 704-881-3291

LIVING AREA
1171 sq ft

11/12/2008

Student Version