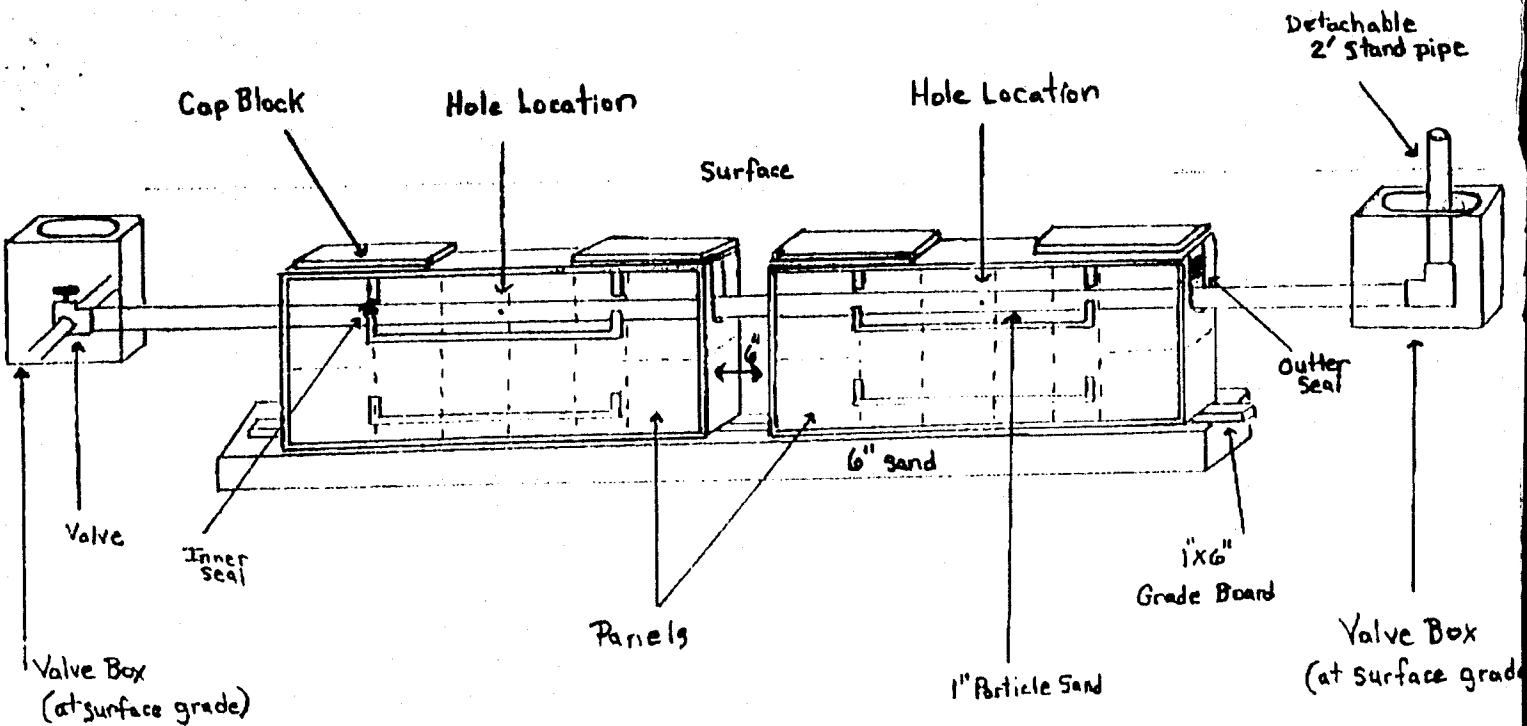


Pressure Dosed PPBPS

#: of panels 46.
Size holes 3/16". 1 hole per panel.
Approximate amount of sand needed 33 Tons
100lbs. of partical sand per 8 panels.
Sidewalls rated and lined.
GPM 30.
TDH 55.

Comments