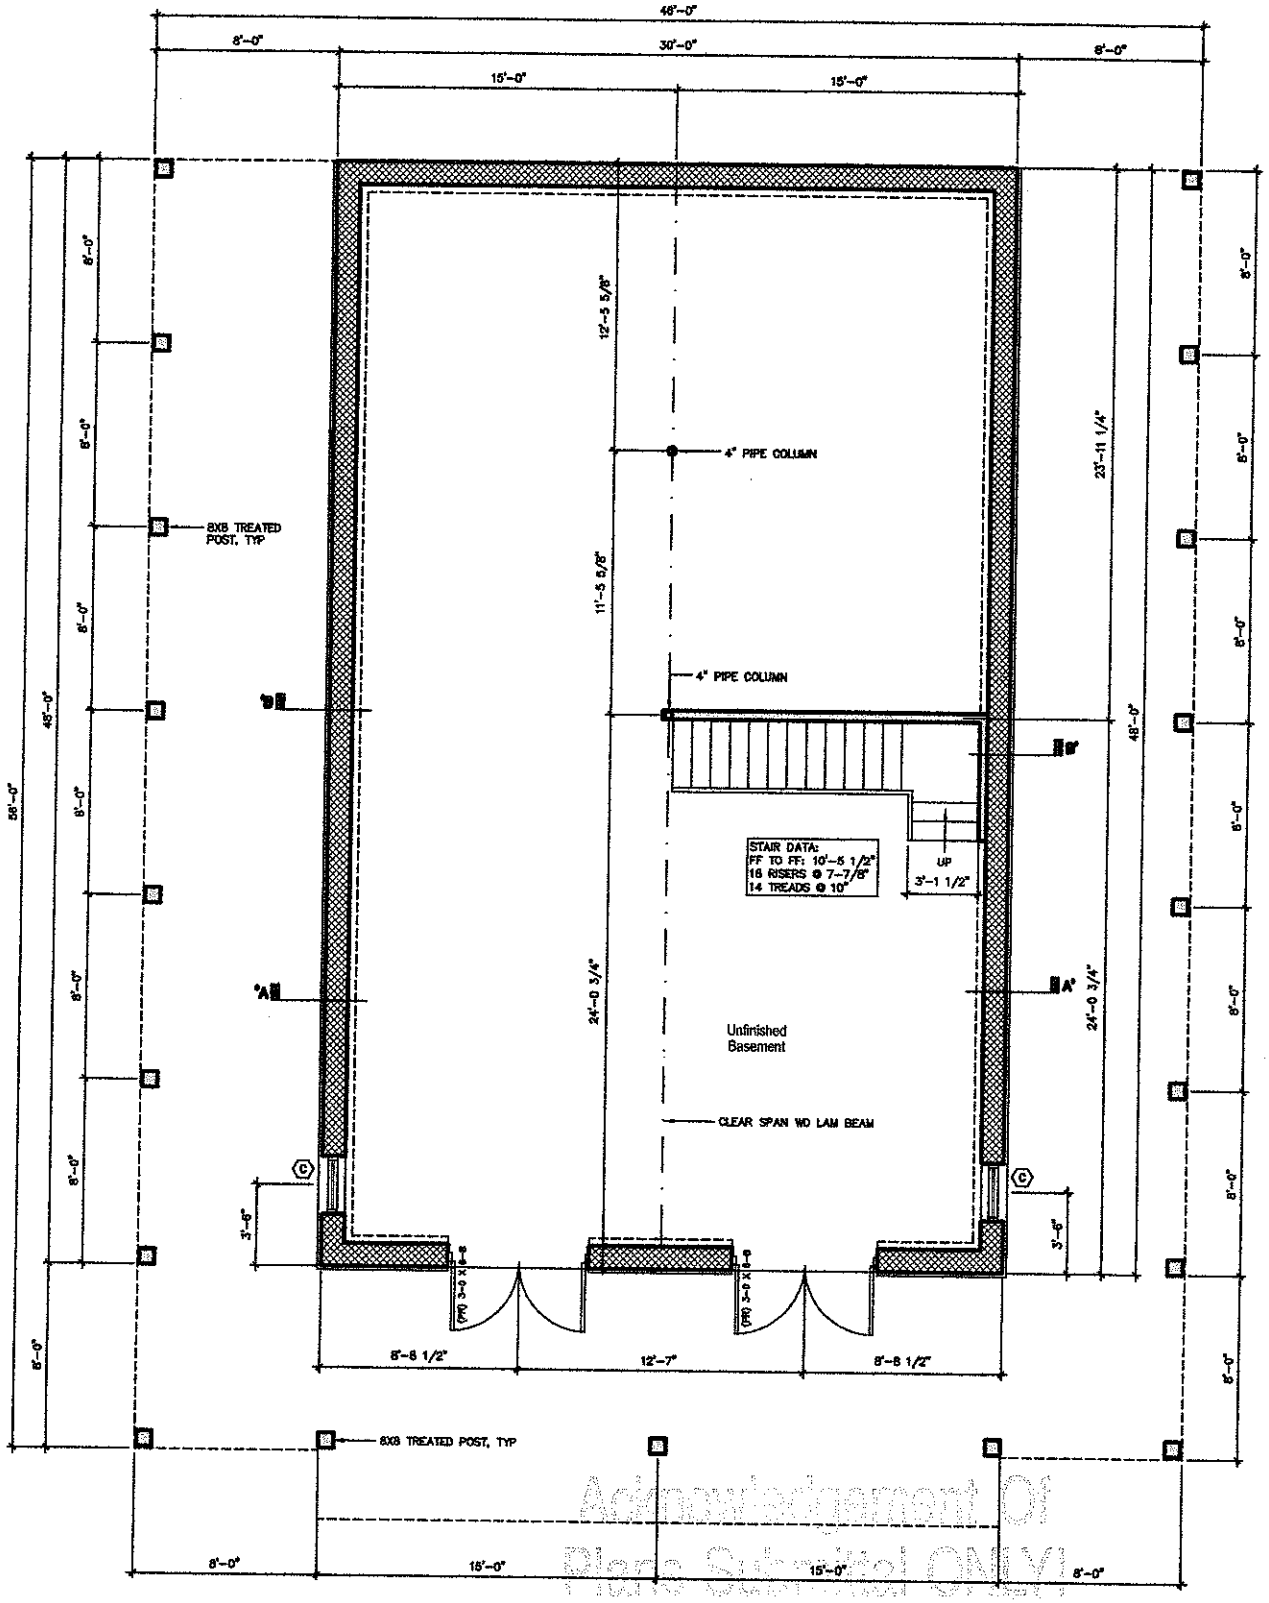


As-new attachment of
Plans Submitted ONLY
Date
R-STEVE HASLAM 1-8-13

Lower Level Plan

221 Island Terrace Road
Statesville, North Carolina

N

8 0 8 16