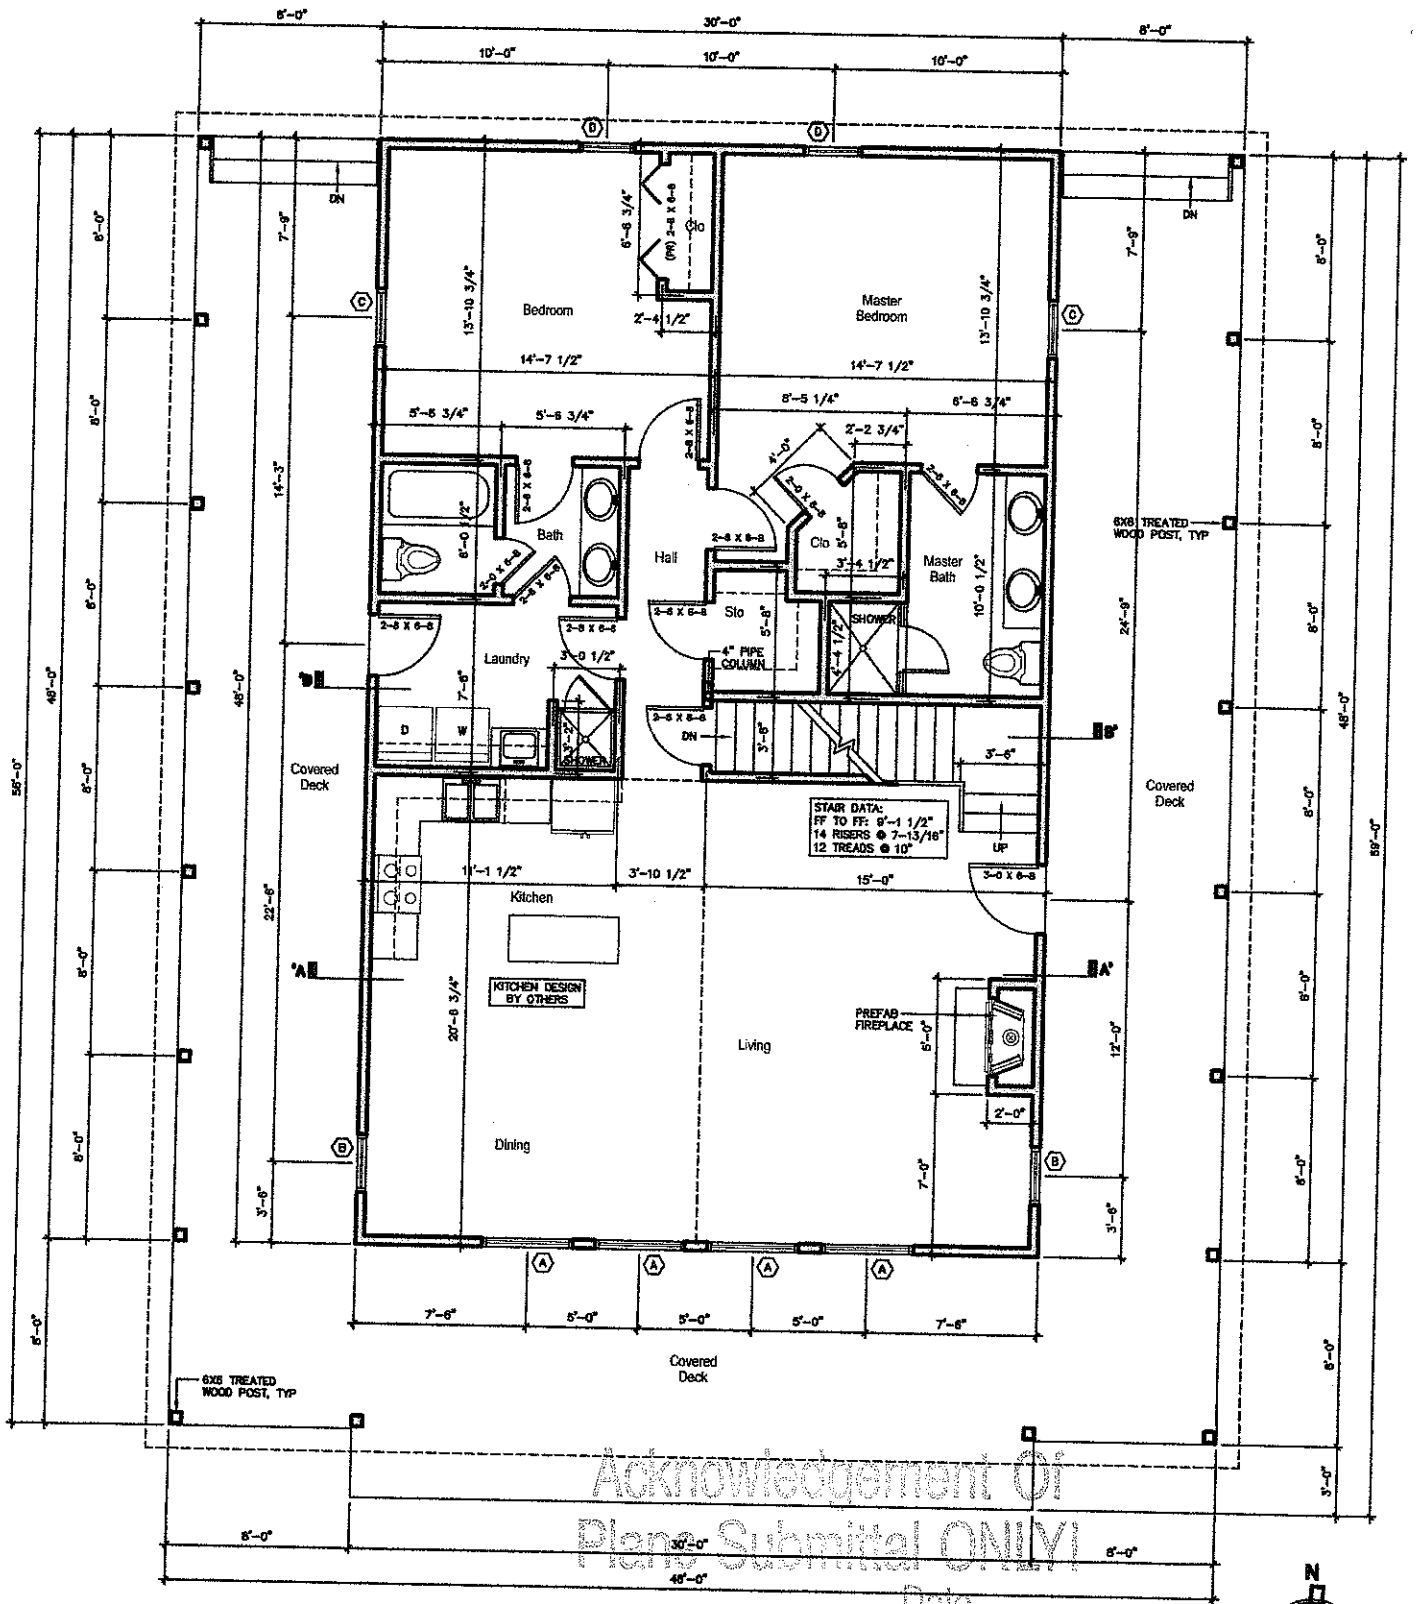



Acknowledgement Of
Plans Submittal ONLY!
Date
R. Steve Hedrick Date 8-13

## Main Level Plan

# 221 Island Terrace Road
# Statesville, North Carolina

8 0 8 16