
BASEMENT

1 BEDROOM
FURNACE / STORAGE
& BATHROOM
NO BEDROOMS

Upper Main Floor House for Janet Bentley

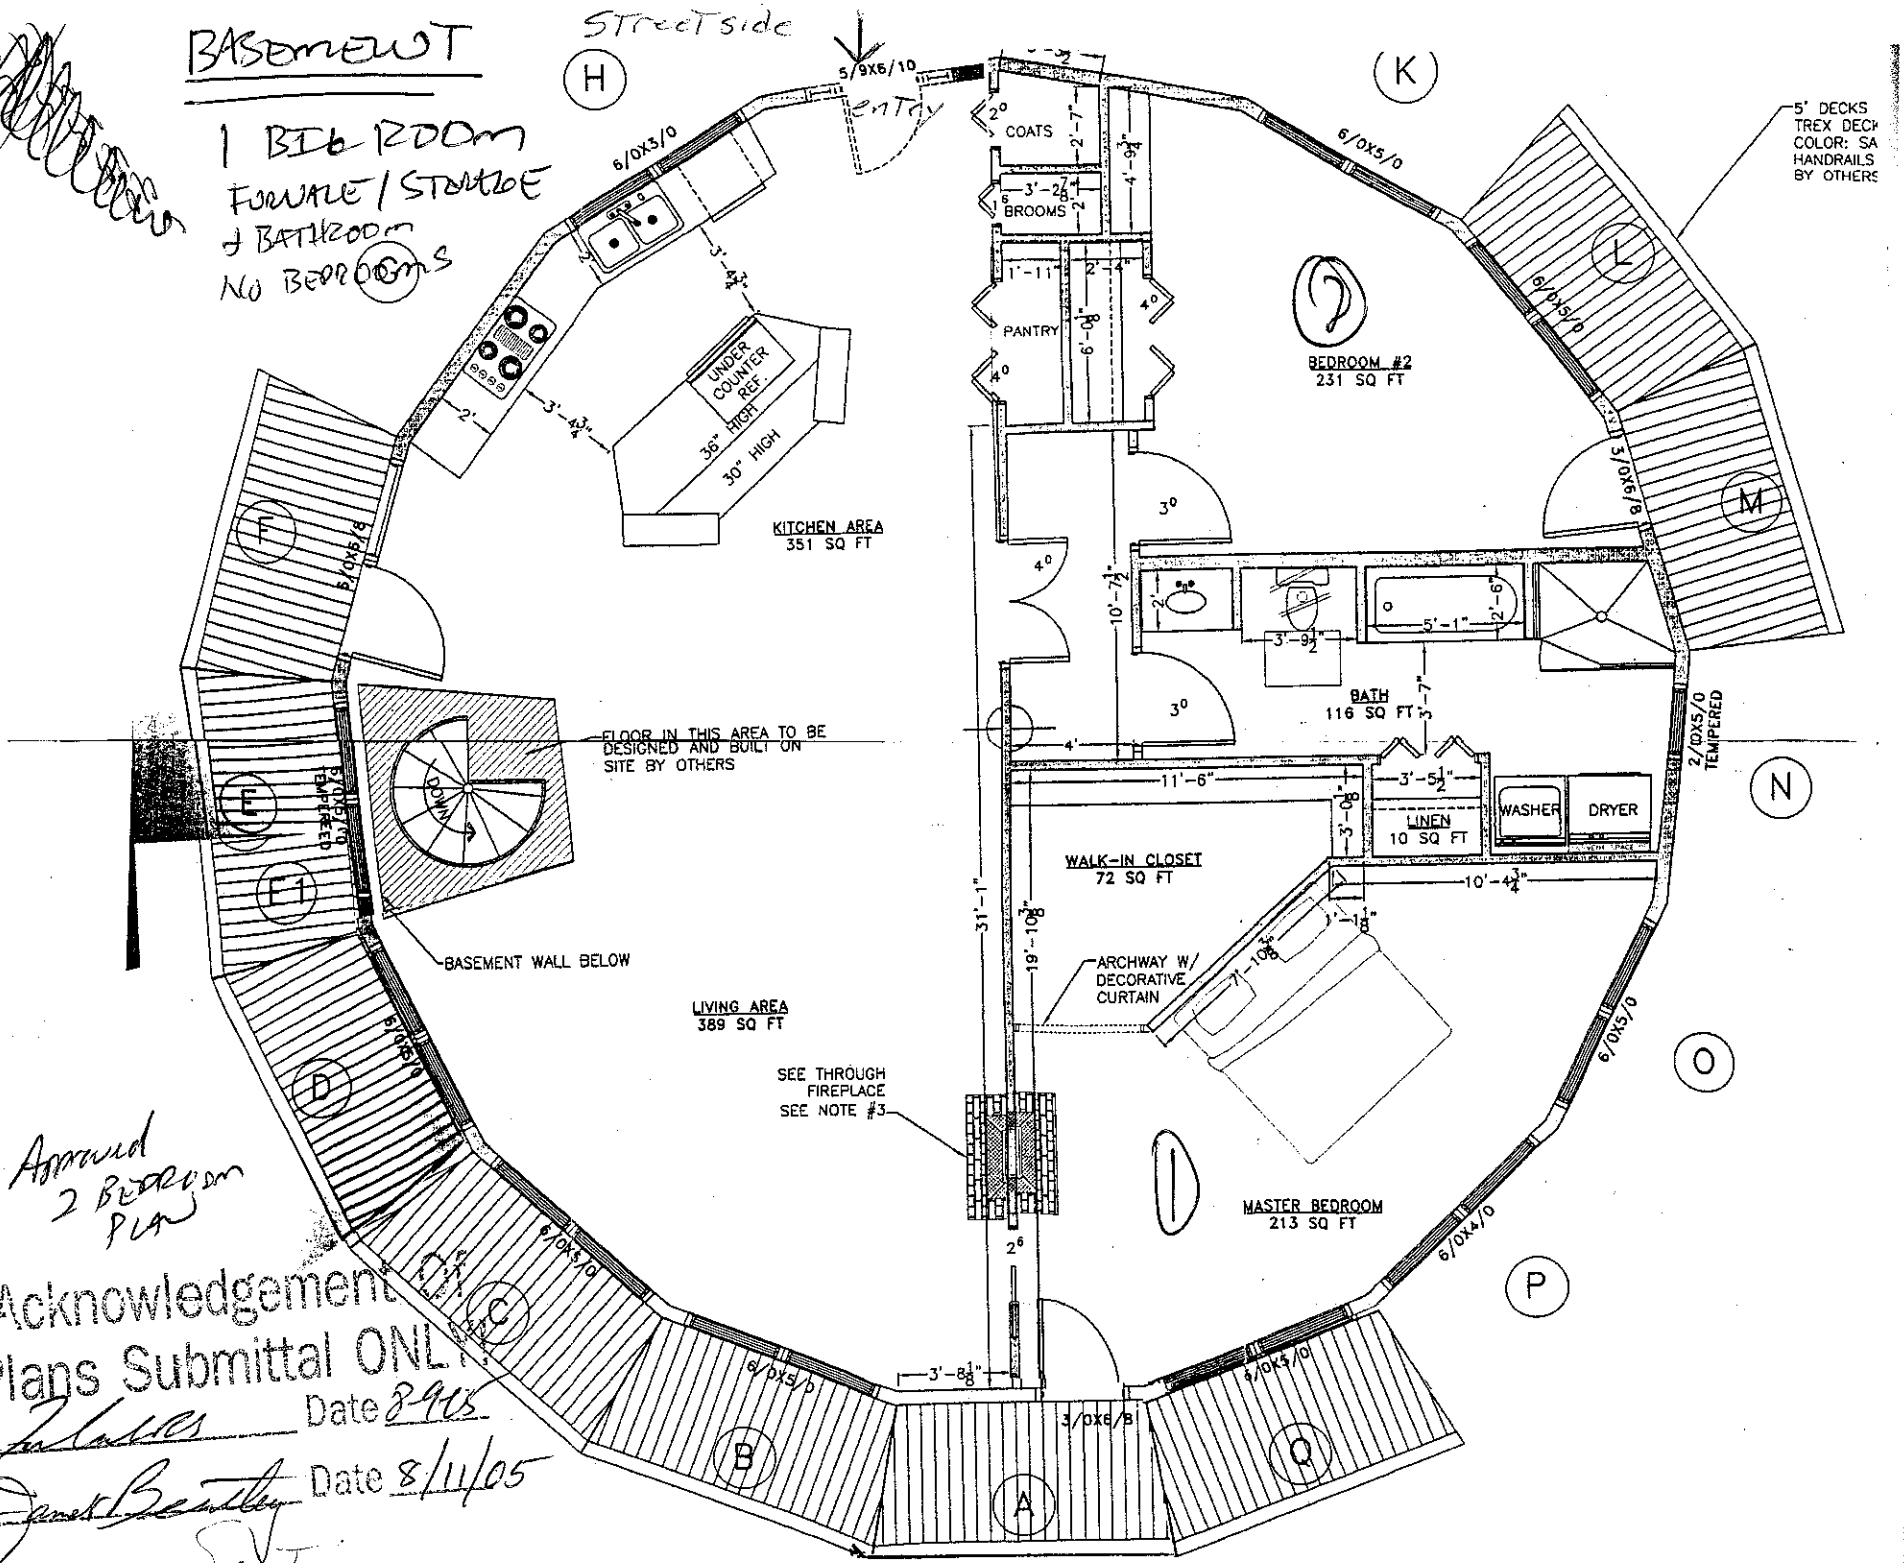

Approved
2 Bedroom
Plan

Acknowledgement
Plans Submittal ONLY
Date 8-9-05
Date 8/11/05

Septic