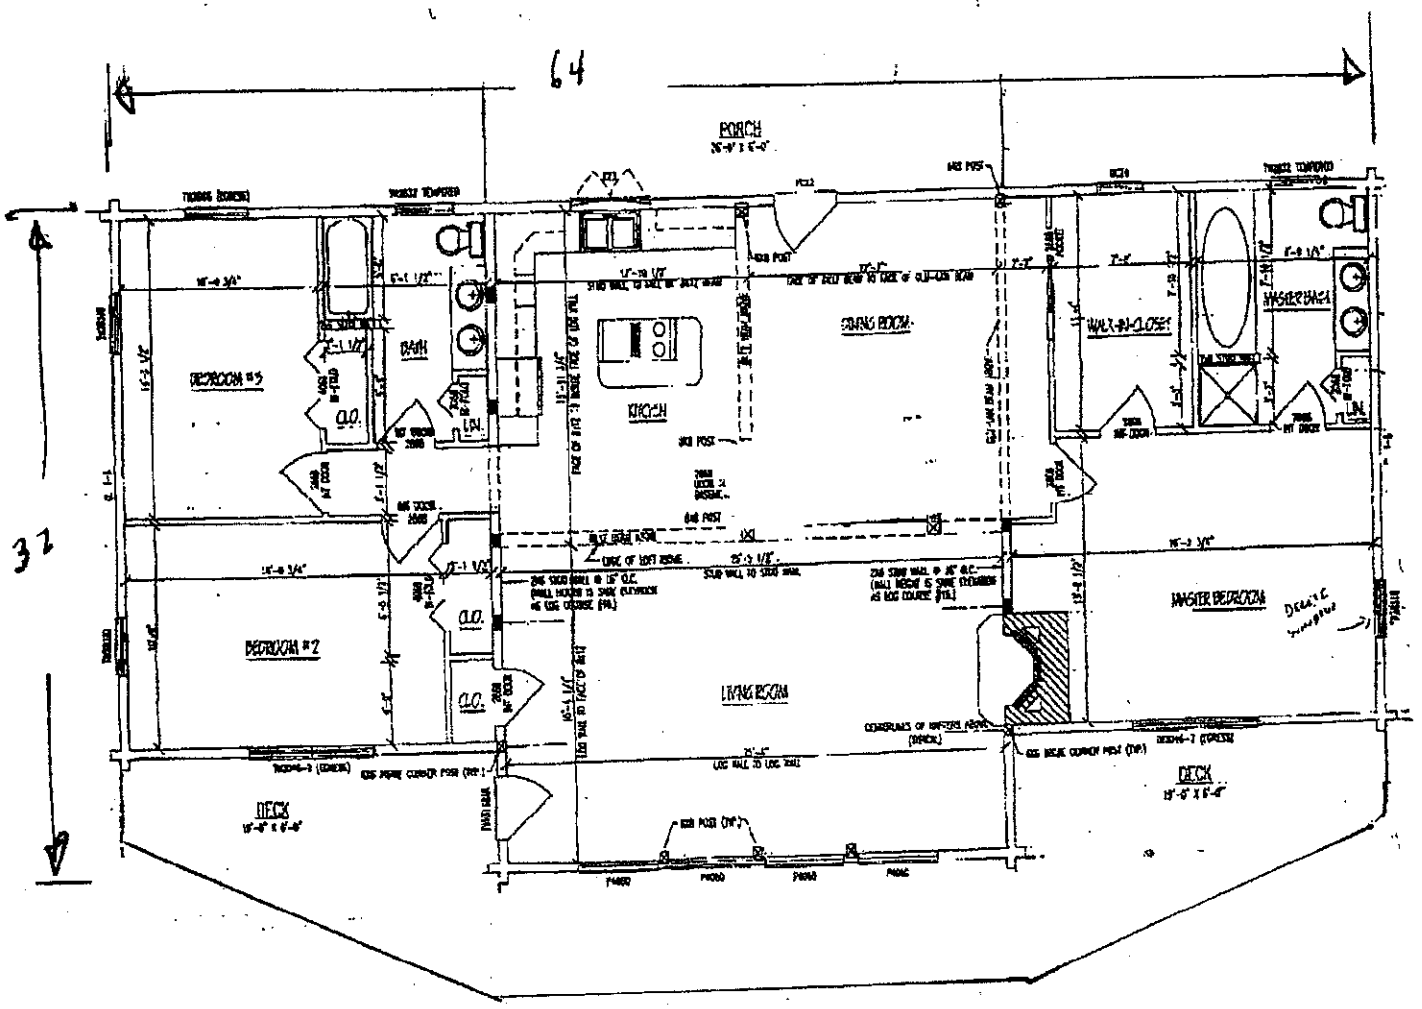


FULL BASEMENT

Acknowledgement Of
Plans Submittal ONLY!

William Johnson Date 1/9/04

_____ Date _____