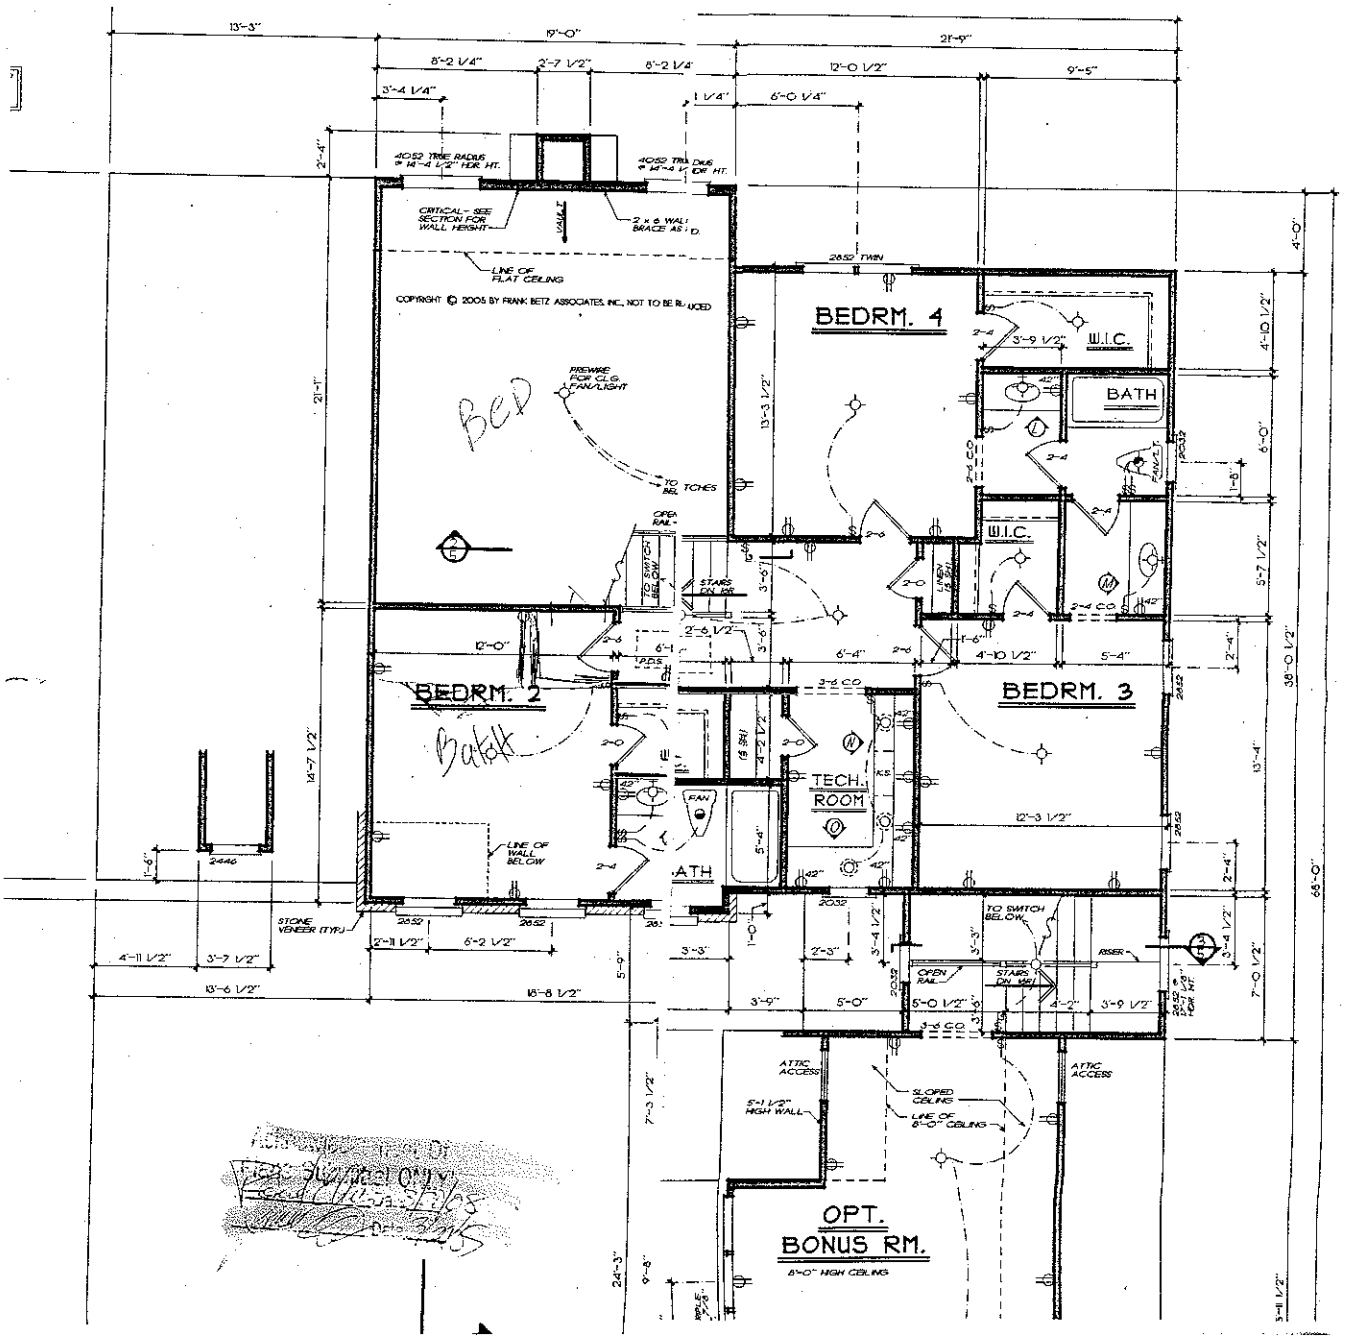
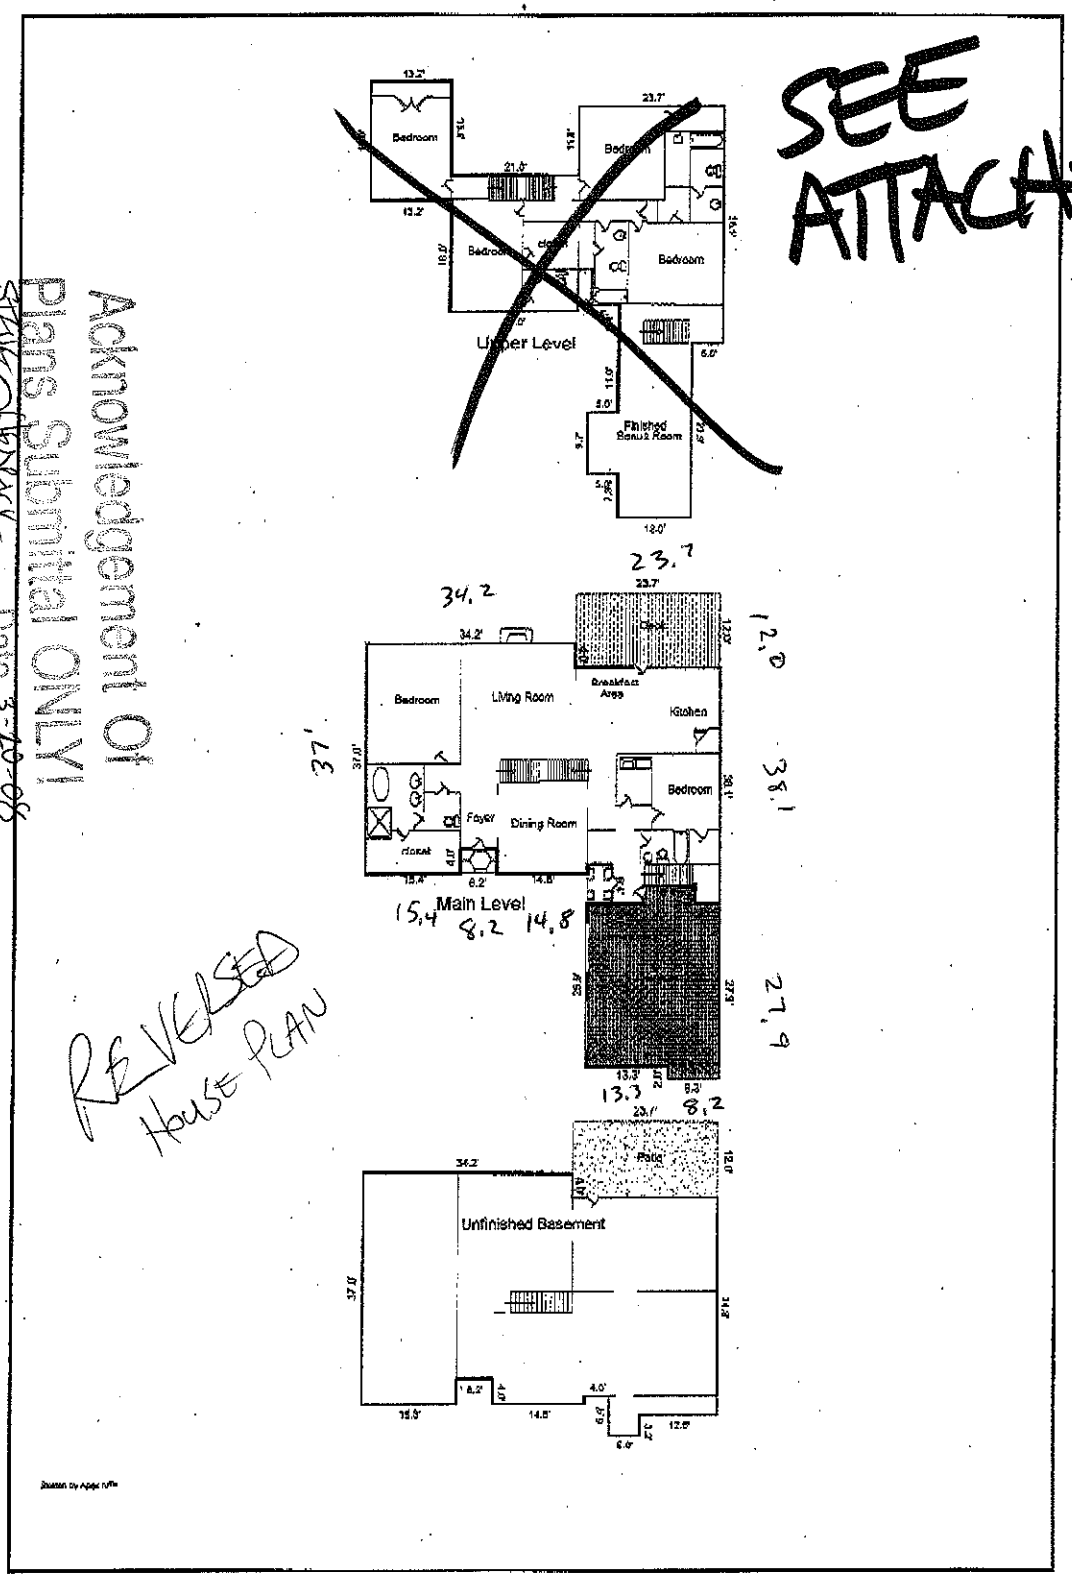

BEDRM. 4
W.I.C.
BATH
W.I.C.
BEDRM. 2
BEDRM. 3
TECH. ROOM
OPT. BONUS RM.
8'-0" HIGH CEILING
LINE OF FLAT CEILING
LINE OF WALL BELOW
SLOPED CEILING
LINE OF 8'-0" CEILING
ATTIC ACCESS
STONE VENEER (TYP.)
COPYRIGHT © 2005 BY FRANK BETZ ASSOCIATES, INC., NOT TO BE REPRODUCED

Building Sketch

Borrower/Client	Scott & Alexus Creamer				
Property Address	224 South Harbor Watch Drive				
City	Statesville	County	Iredell	State NC	Zip Code 28677-2500
Lender	First Financial Services, Inc.				



SEE ATTACHED

Acknowledgement of Plans Submitted ONLY

Date 3-10-05

Date 3/6/05

REVERSED House PLAN