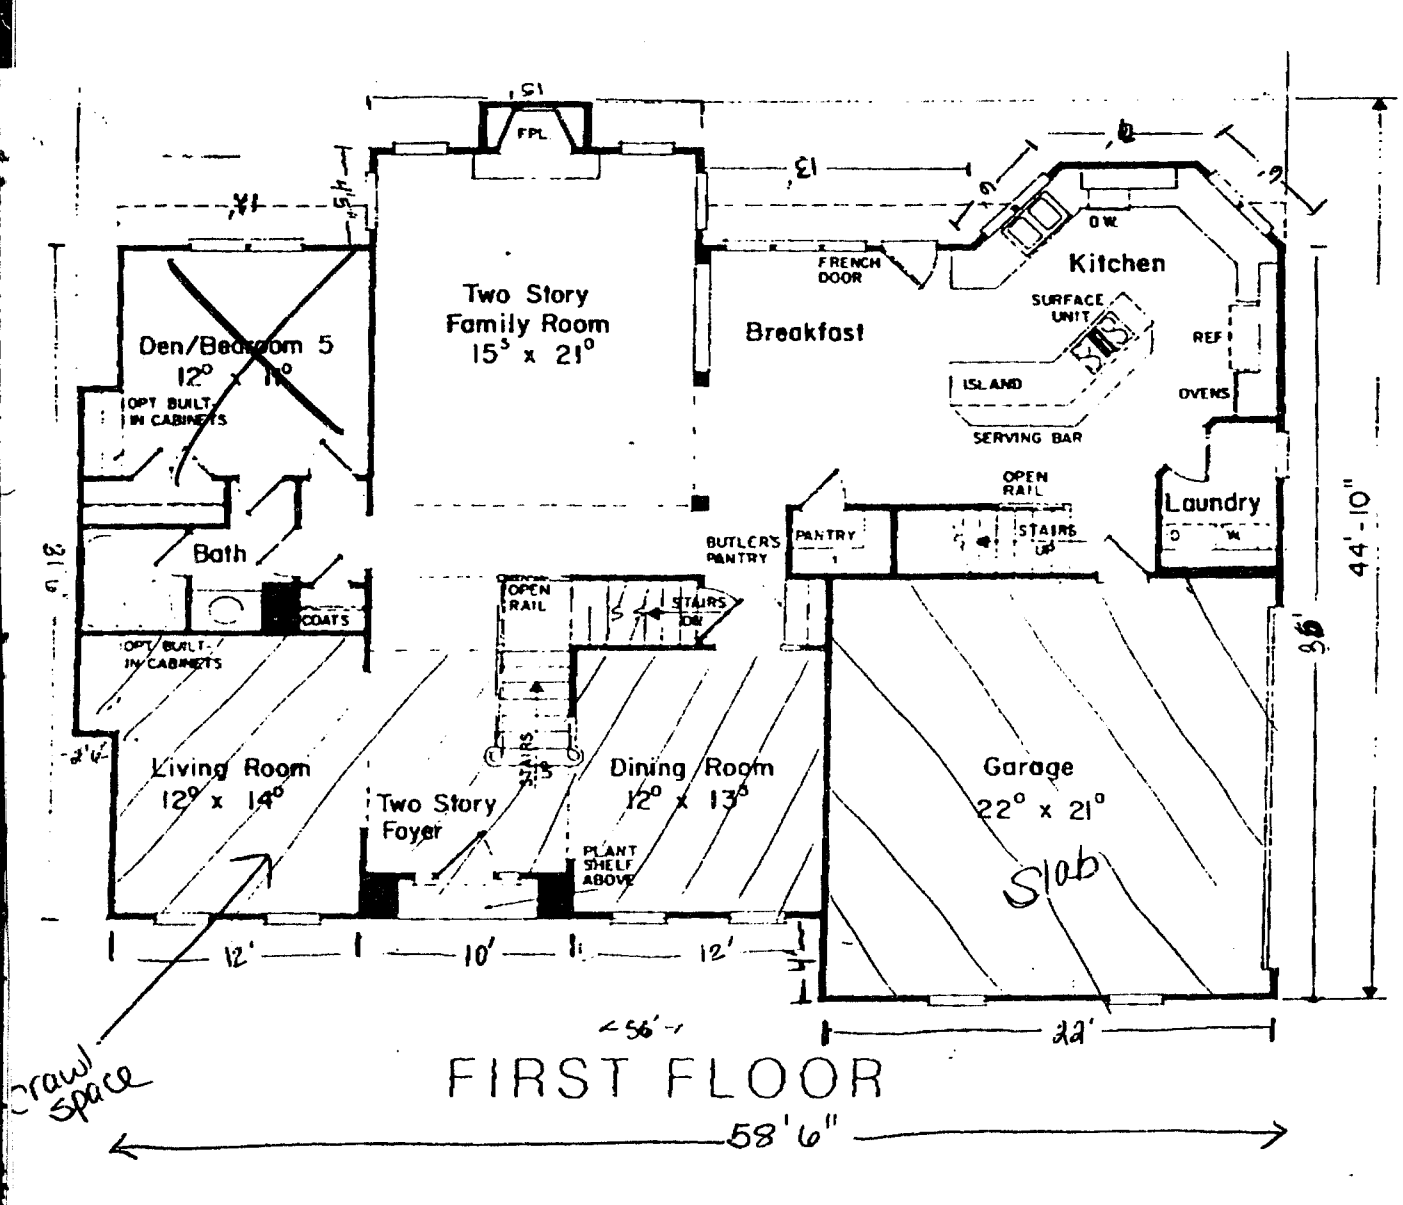


FIRST FLOOR

58'6"