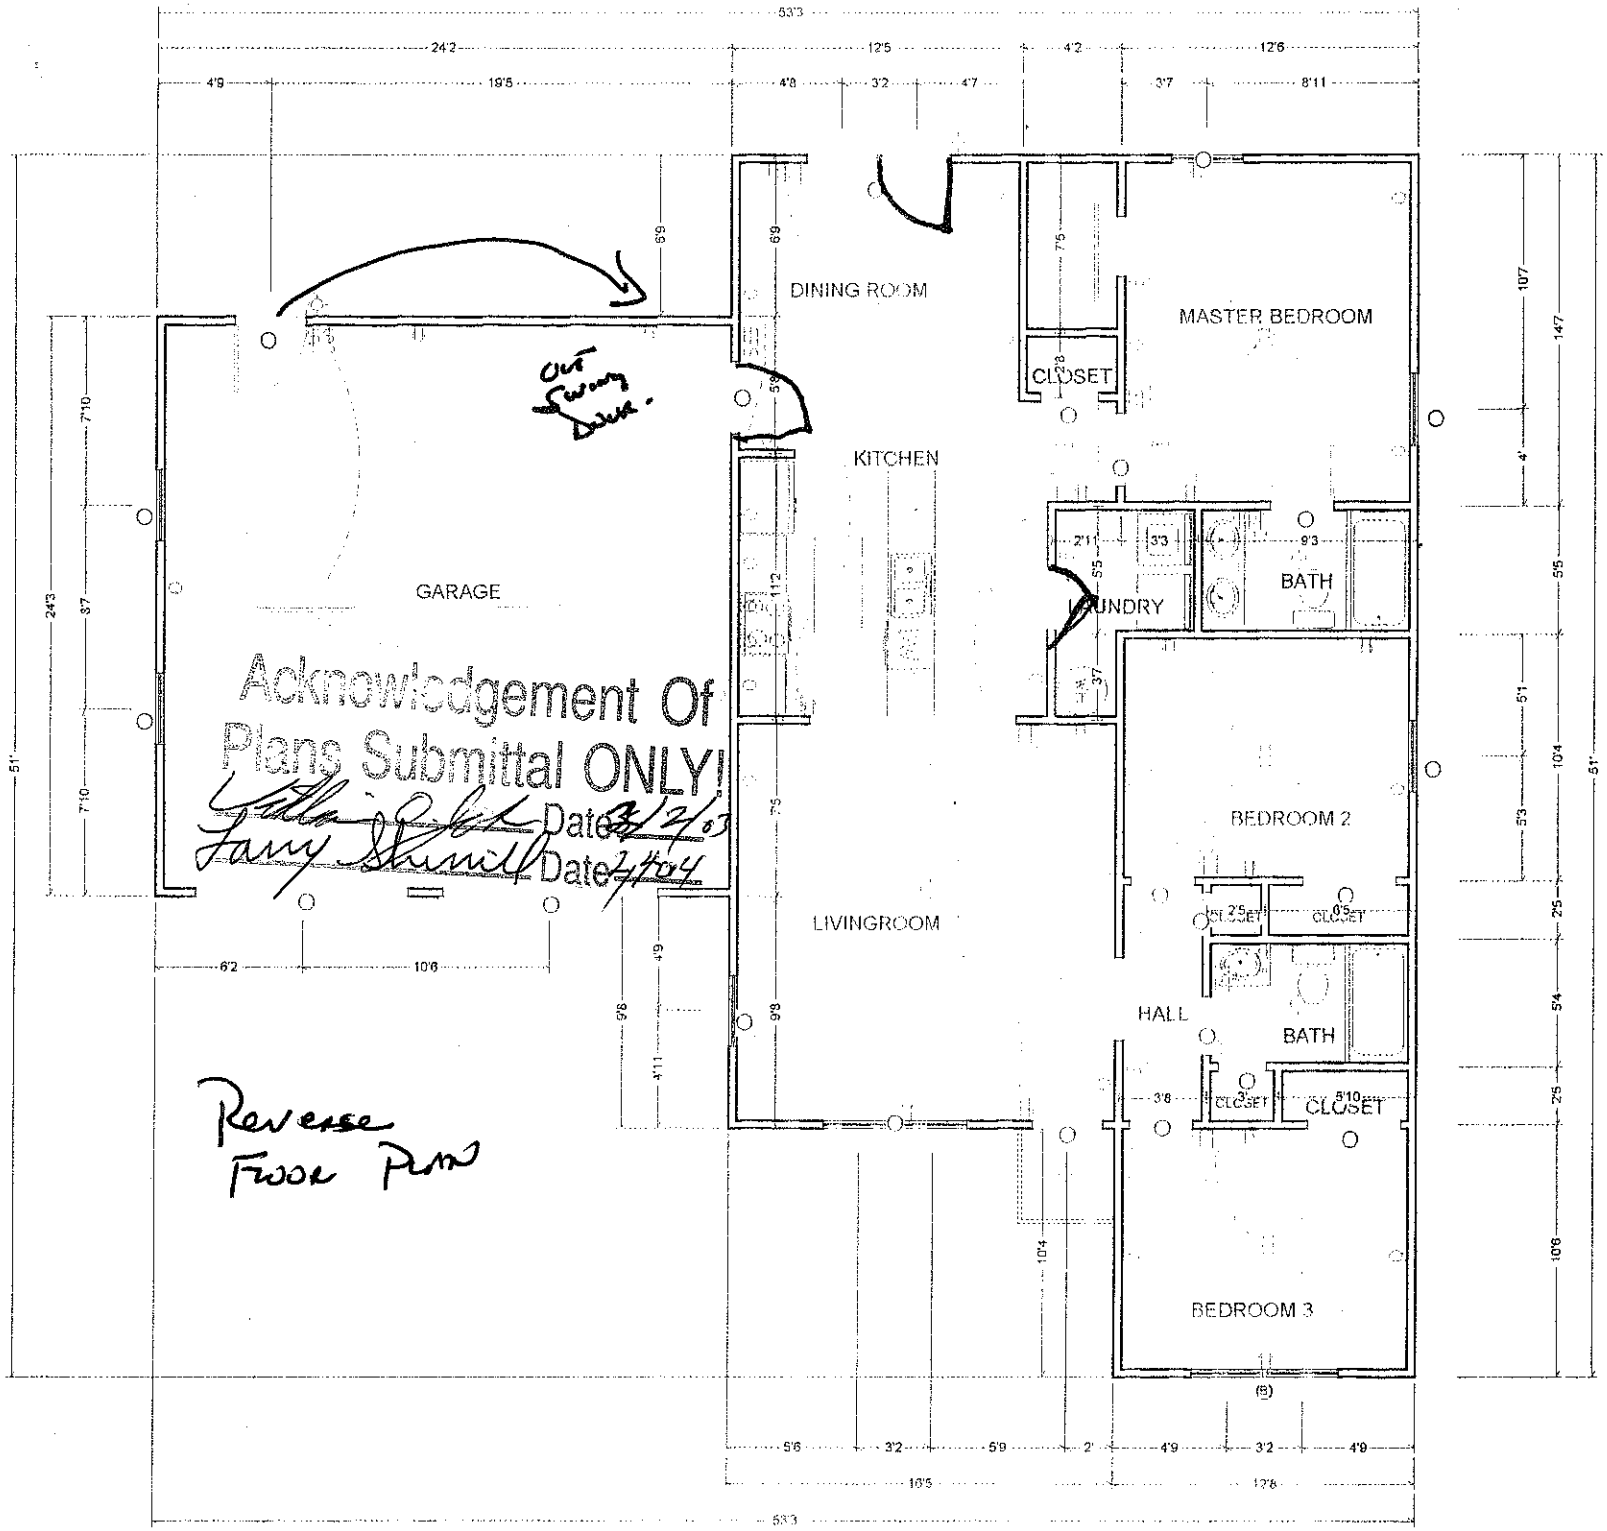

53'3
24'2
12'5
4'2
12'6
4'9
19'5
4'8
3'2
4'7
3'7
8'11
DINING ROOM
MASTER BEDROOM
CLOSET
KITCHEN
GARAGE
LAUNDRY
BATH
BEDROOM 2
LIVINGROOM
HALL
BATH
CLOSET
CLOSET
BEDROOM 3
Out Swing Door.
Acknowledgement Of Plans Submittal ONLY!
Date 3/2/03
Date 2/4/04
Reverse Floor Plans
