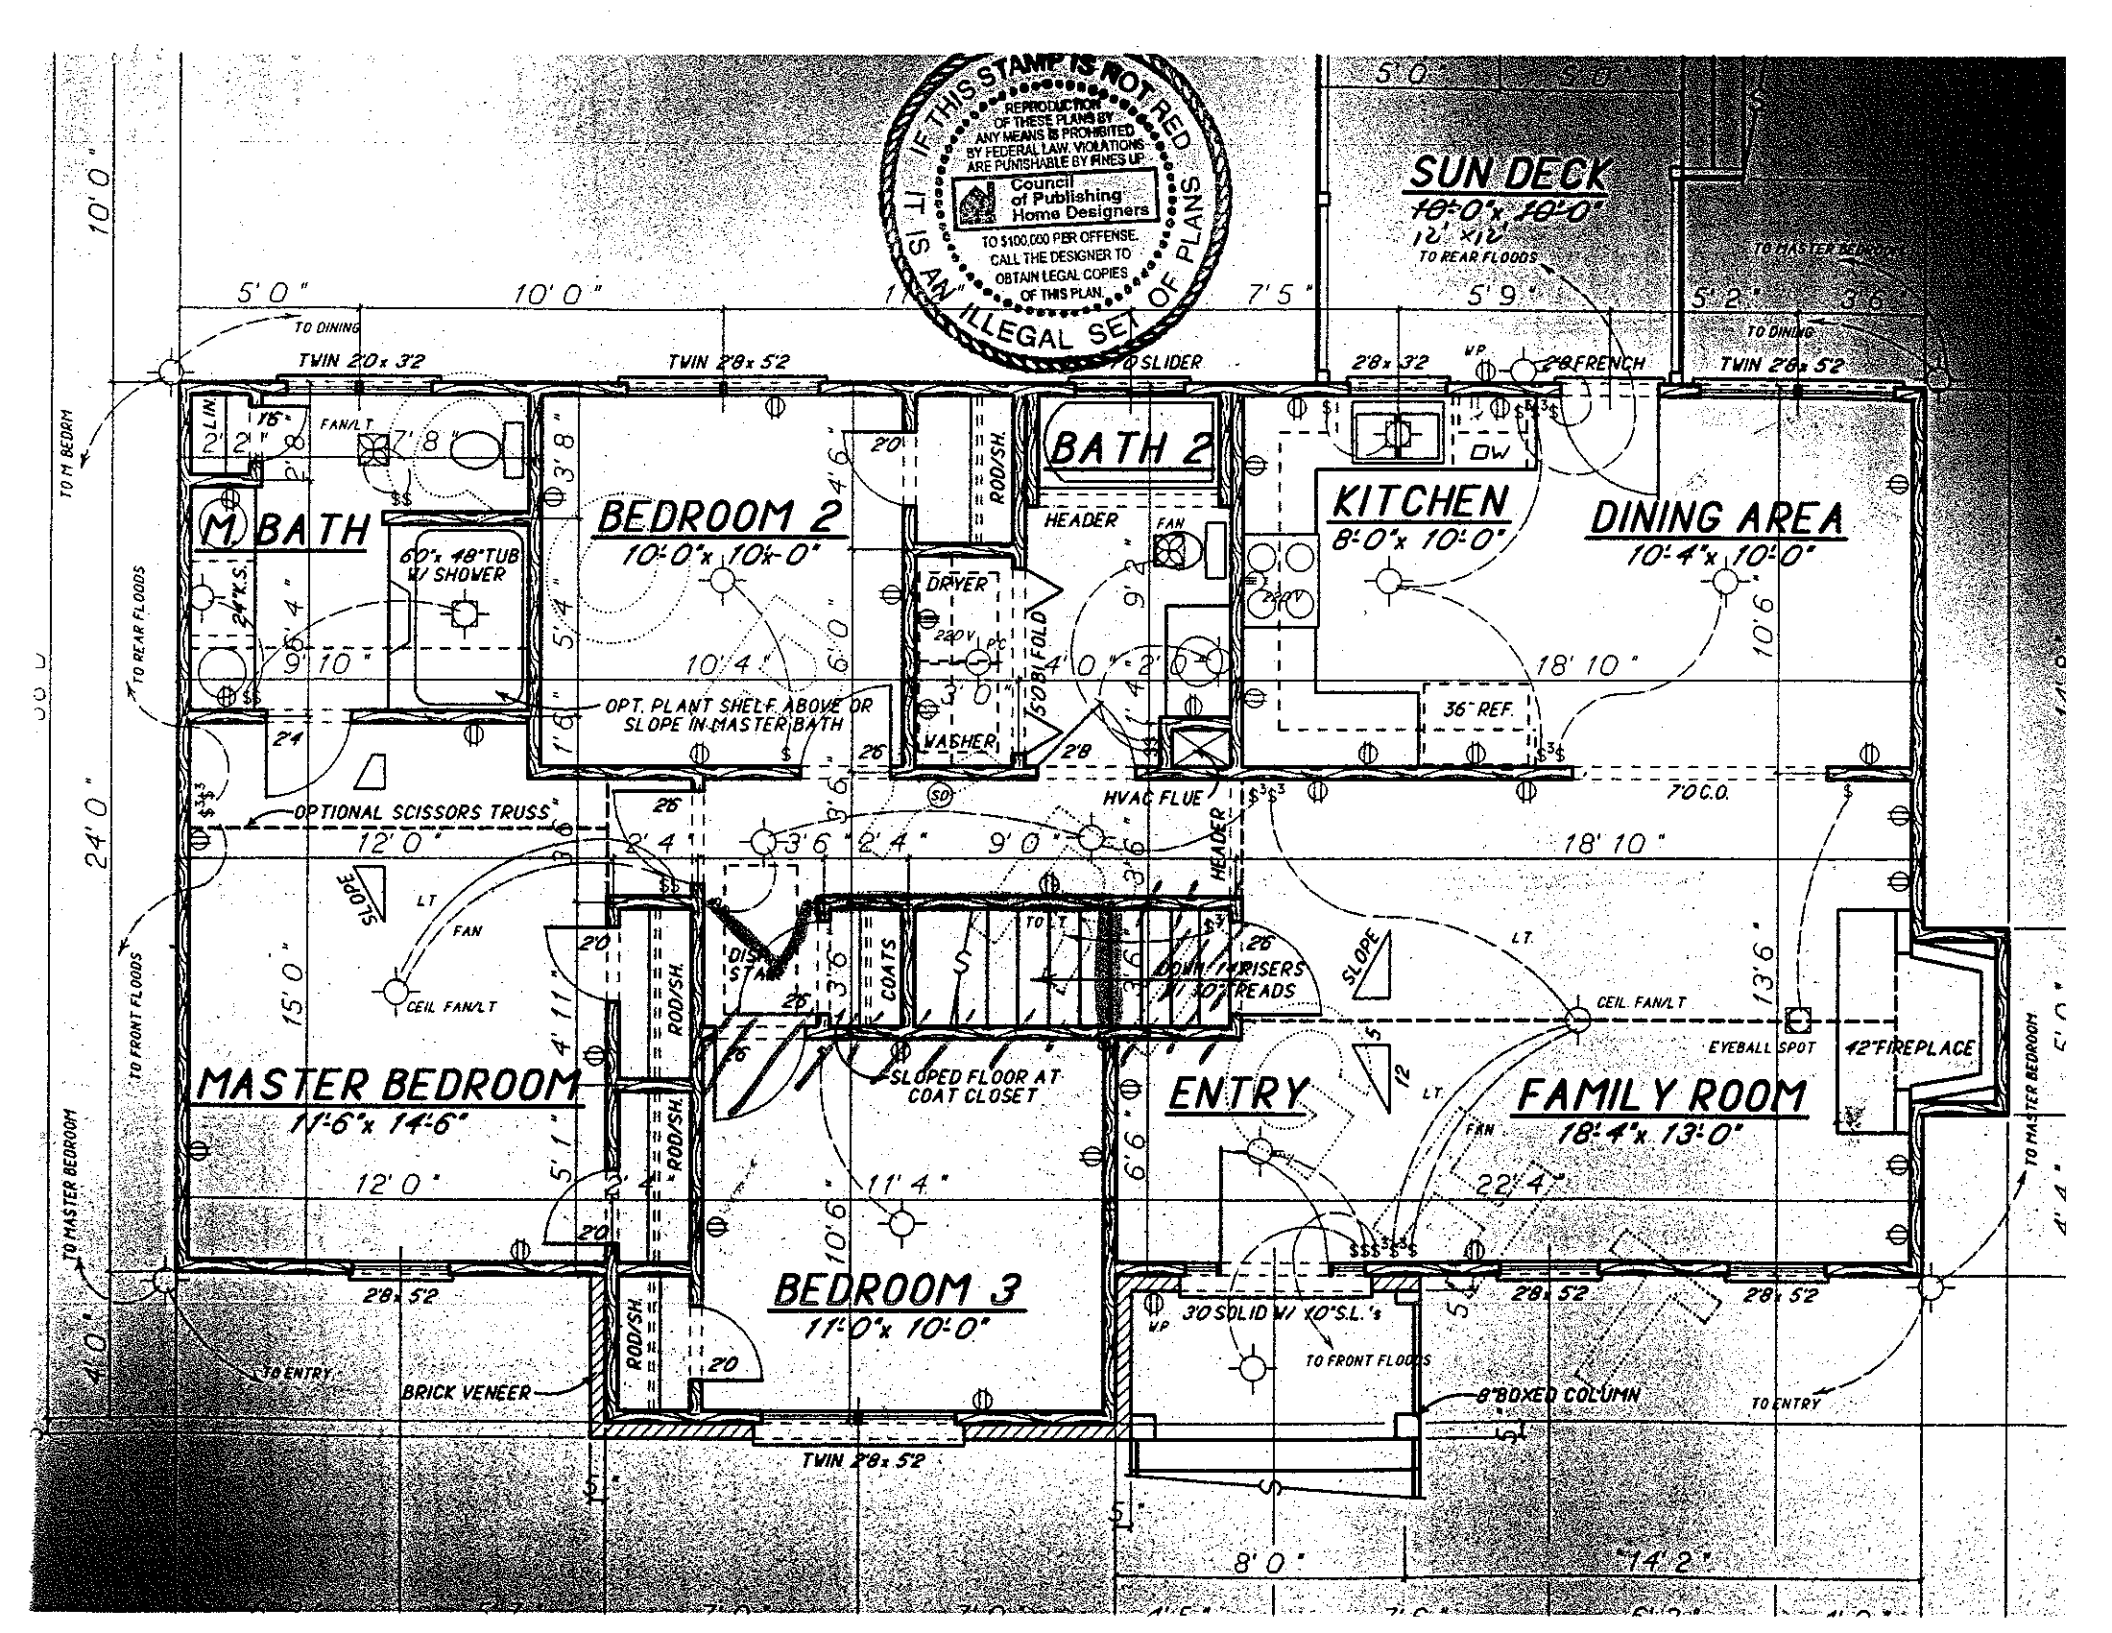

IF THIS STAMP IS NOT RED IT IS AN ILLEGAL SET OF PLANS
REPRODUCTION OF THESE PLANS BY ANY MEANS IS PROHIBITED BY FEDERAL LAW. VIOLATIONS ARE PUNISHABLE BY FINES UP
Council of Publishing Home Designers
TO $100,000 PER OFFENSE. CALL THE DESIGNER TO OBTAIN LEGAL COPIES OF THIS PLAN.
SUN DECK
10'-0" x 10'-0"
12' x 12'
TO REAR FLOODS
TO MASTER BEDROOM
TO DINING
TWIN 2'0 x 3'2
TWIN 2'8 x 5'2
TO SLIDER
2'8 x 3'2
V.P.
2'8 FRENCH
TWIN 2'6 x 5'2
M BATH
60" x 48" TUB W/ SHOWER
24" x 5.
FAN/LT
LIN.
TO M BEDRM
TO REAR FLOODS
BEDROOM 2
10'-0" x 10'-0"
BATH 2
HEADER
FAN
ROD/SH.
DRYER
240 V.
SOBI FOLD
WASHER
OPT. PLANT SHELF ABOVE OR SLOPE IN MASTER BATH
KITCHEN
8'-0" x 10'-0"
DW
DINING AREA
10'-4" x 10'-0"
36" REF.
18' 10"
10' 4"
9' 10"
12' 0"
OPTIONAL SCISSORS TRUSS
HVAC FLUE
7'0 C.O.
SLOPE
LT.
FAN
CEIL FAN/LT
DISAP. STAIR
COATS
DOWN 7 RISERS W/ 10" TREADS
MASTER BEDROOM
11'-6" x 14'-6"
SLOPED FLOOR AT COAT CLOSET
ENTRY
FAMILY ROOM
18'-4" x 13'-0"
EYEBALL SPOT
42" FIREPLACE
TO FRONT FLOODS
TO MASTER BEDROOM
TO FRONT FLOODS
BEDROOM 3
11'-0" x 10'-0"
22' 4"
11' 4"
2'8 x 5'2
3'0 SOLID W/ 10"S.L.'s
8" BOXED COLUMN
TO ENTRY
BRICK VENEER
TWIN 2'8 x 5'2
8' 0"
14' 2"