
PRESSURE MANIFOLD DESIGN

PINEVILLE ROAD EST. LOT #5

ATTACHMENT TO P.D.# 090429

TAX MAP # 47116631800(A)

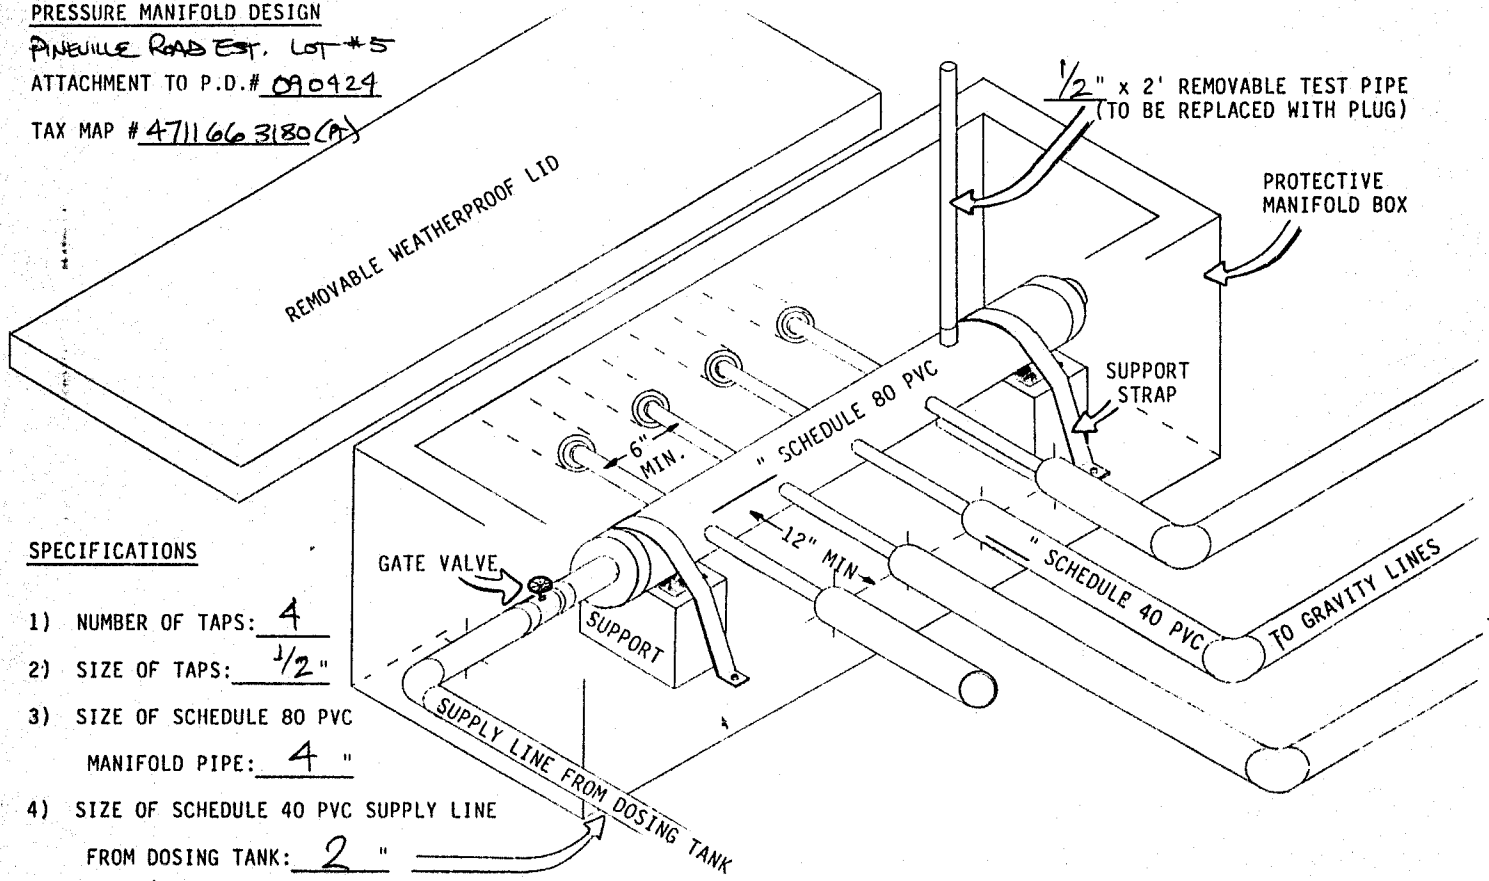


SPECIFICATIONS

1) NUMBER OF TAPS: 4
2) SIZE OF TAPS: 1/2"
3) SIZE OF SCHEDULE 80 PVC MANIFOLD PIPE: 4 "
4) SIZE OF SCHEDULE 40 PVC SUPPLY LINE FROM DOSING TANK: 2 "