
TIME 2:37 PM DATE 6-6-2002 PATH\NAME X:\BOOK25\WINDWARC\3823A04.DC5

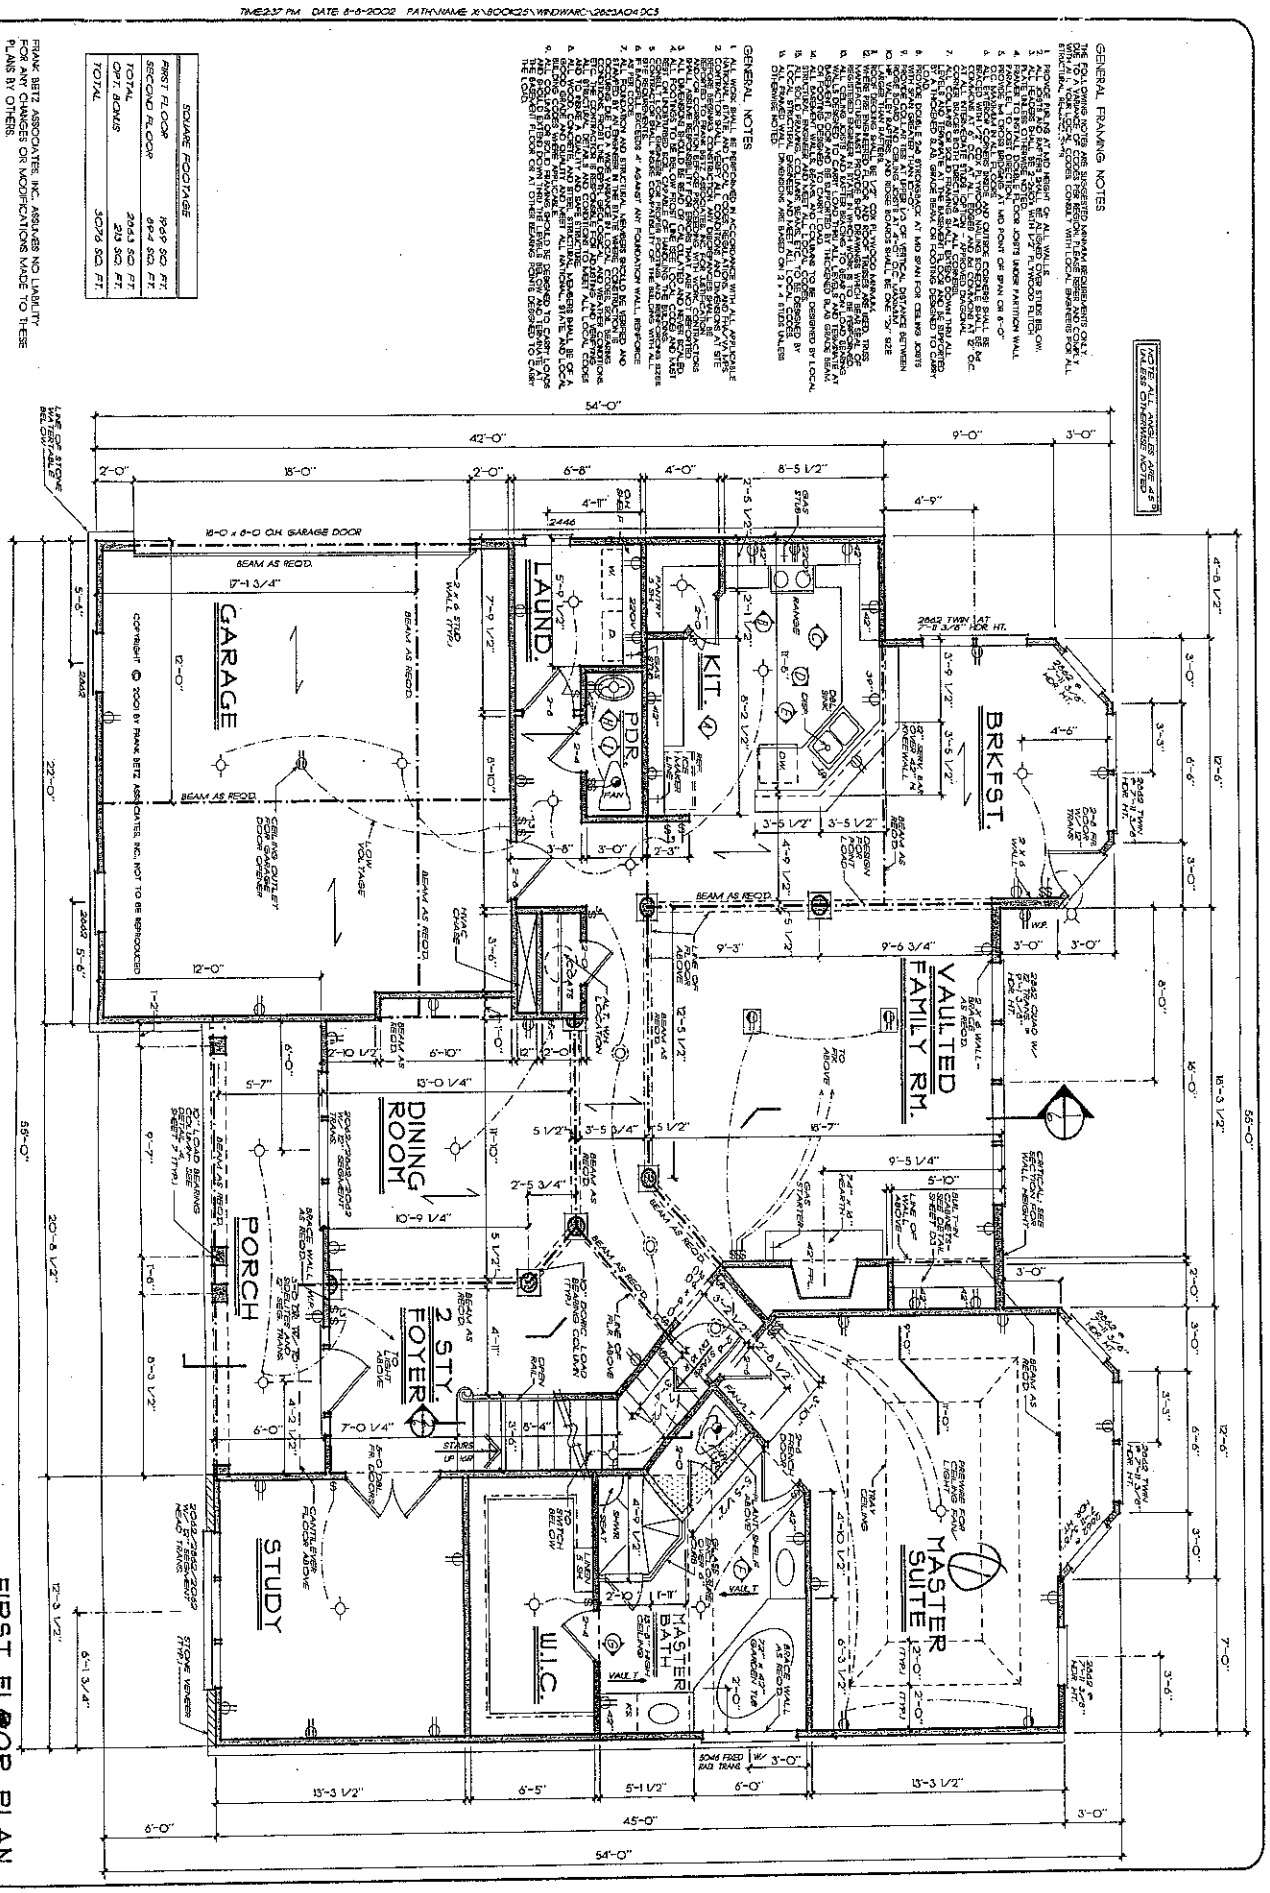

FBA
FRANK BETZ ASSOCIATES, INC.
2401 LAKE PARK DRIVE/SUITE 250
SMYRNA, GEORGIA 30080
770/431-0868
www.frankbetz.com

FIRST FLOOR PLAN
THE WINDWARD


HOMEPLANS

DATE	REV	DATE	REV
7-18-02	CLAR 27-18		

Copyright Frank Betz Associates, Inc. All Rights Reserved. No Duplication, Reproduction, Copying, Sale, Rental, Licensing, or any other distribution of use of these drawings, any portion thereof, or the ideas depicted hereon is strictly Prohibited unless expressly authorized in writing by FBA, Inc.

SHEET 4 OF 7
DATE 11-12-01
BY TWH CK WAB

TIME:10:58 AM DATE 7-19-2002 PATHNAME X:\BOOK25\WINDWARD\2SECMODS.DGN

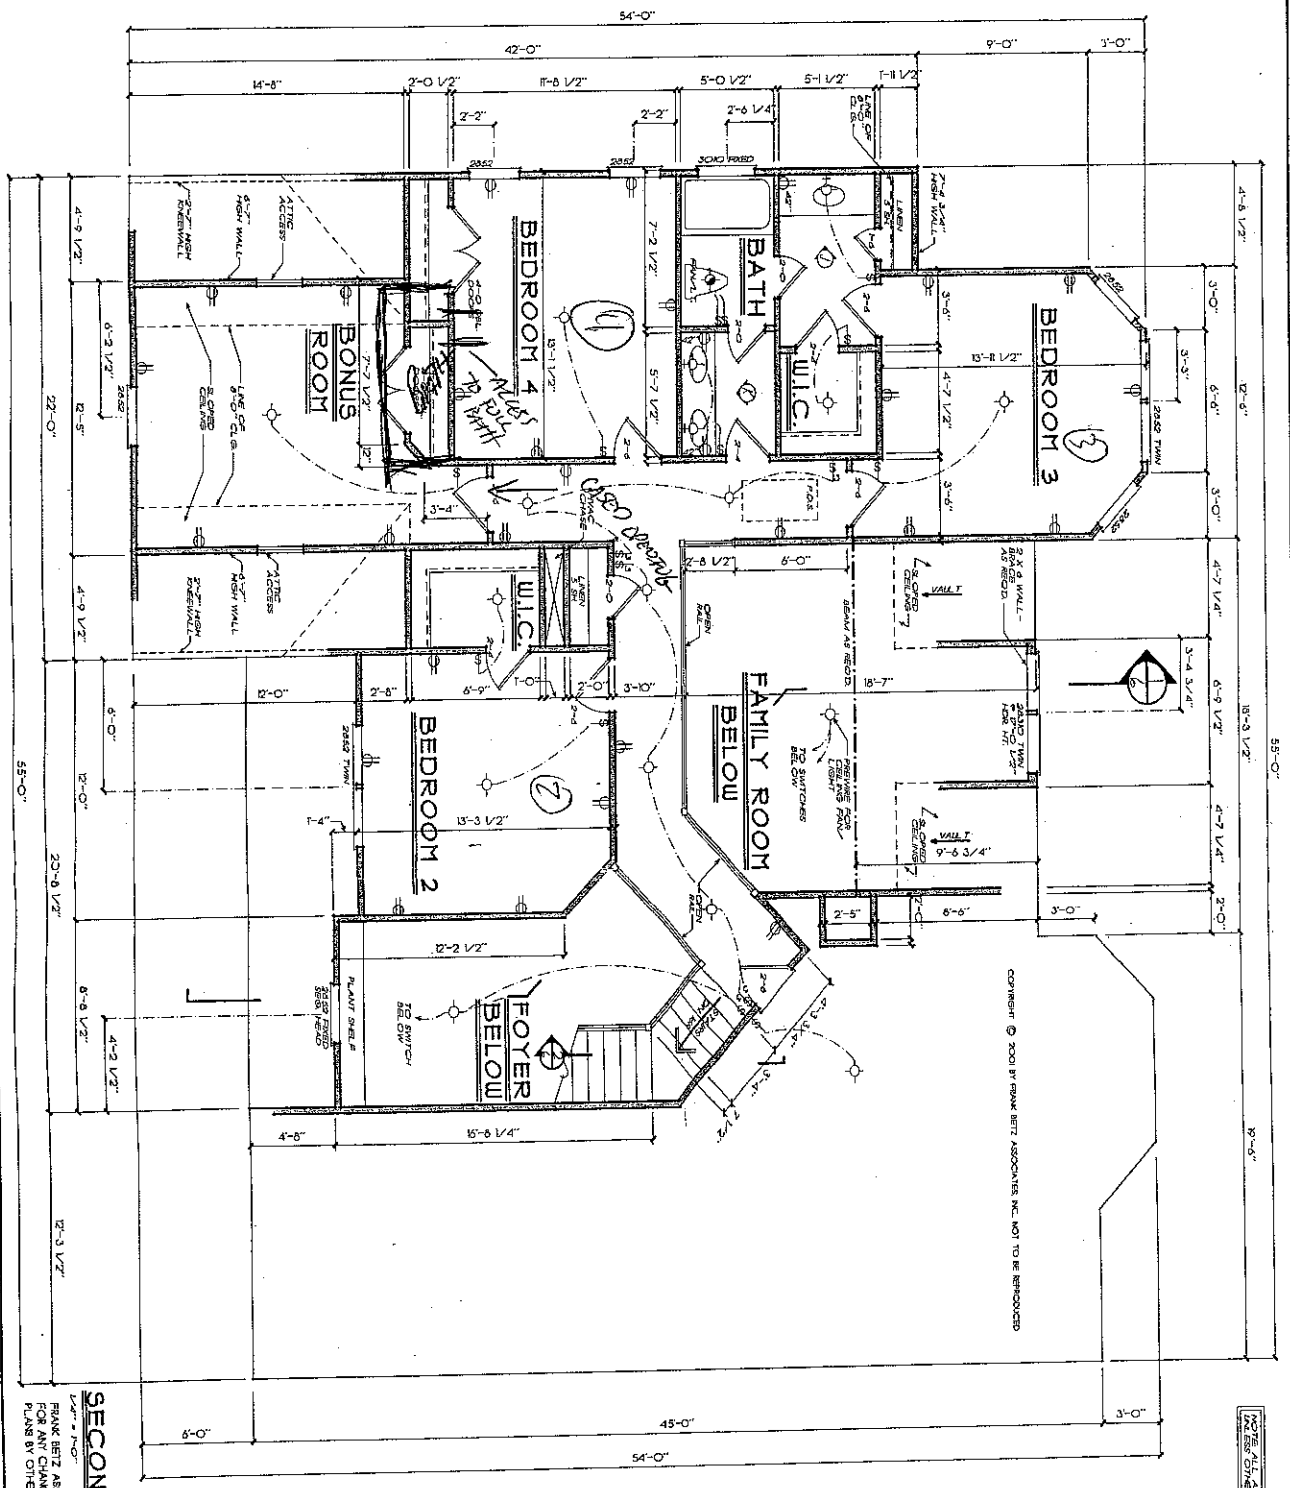

COPYRIGHT © 2001 BY FRANK BETZ ASSOCIATES, INC. NOT TO BE REPRODUCED

SECOND FLOOR PLAN

1/4" = 1'-0"

FRANK BETZ ASSOCIATES, INC. ASSUMES NO LIABILITY FOR ANY CHANGES OR MODIFICATIONS MADE TO THESE PLANS BY OTHERS.

SHEET 5 OF 7

DATE 7-19-02

ST THW CK WHB

FBA
FRANK BETZ ASSOCIATES, INC.
2401 LAKE PARK DRIVE/SUITE 250
SMYRNA, GEORGIA 30080
770/431-0866
www.frankbetz.com

SECOND FLOOR PLAN

THE WINDWARD

HOMEPLANS

DATE	REV	DATE	REV
7-19-02	CLAR. 27-9		

Copyright Frank Betz Associates, Inc. All Rights Reserved. The Duplication, Reproduction, Copying, Sale, Rental, Leasing, or any other Utilization of any of these drawings, any portion thereof, or the plans replicated herein is Strictly Prohibited unless expressly authorized in writing by FBA, Inc.