
PRESSURE MANIFOLD DESIGN

ATTACHMENT TO P.D.# 6867/

TAX MAP # 4711-98-5923

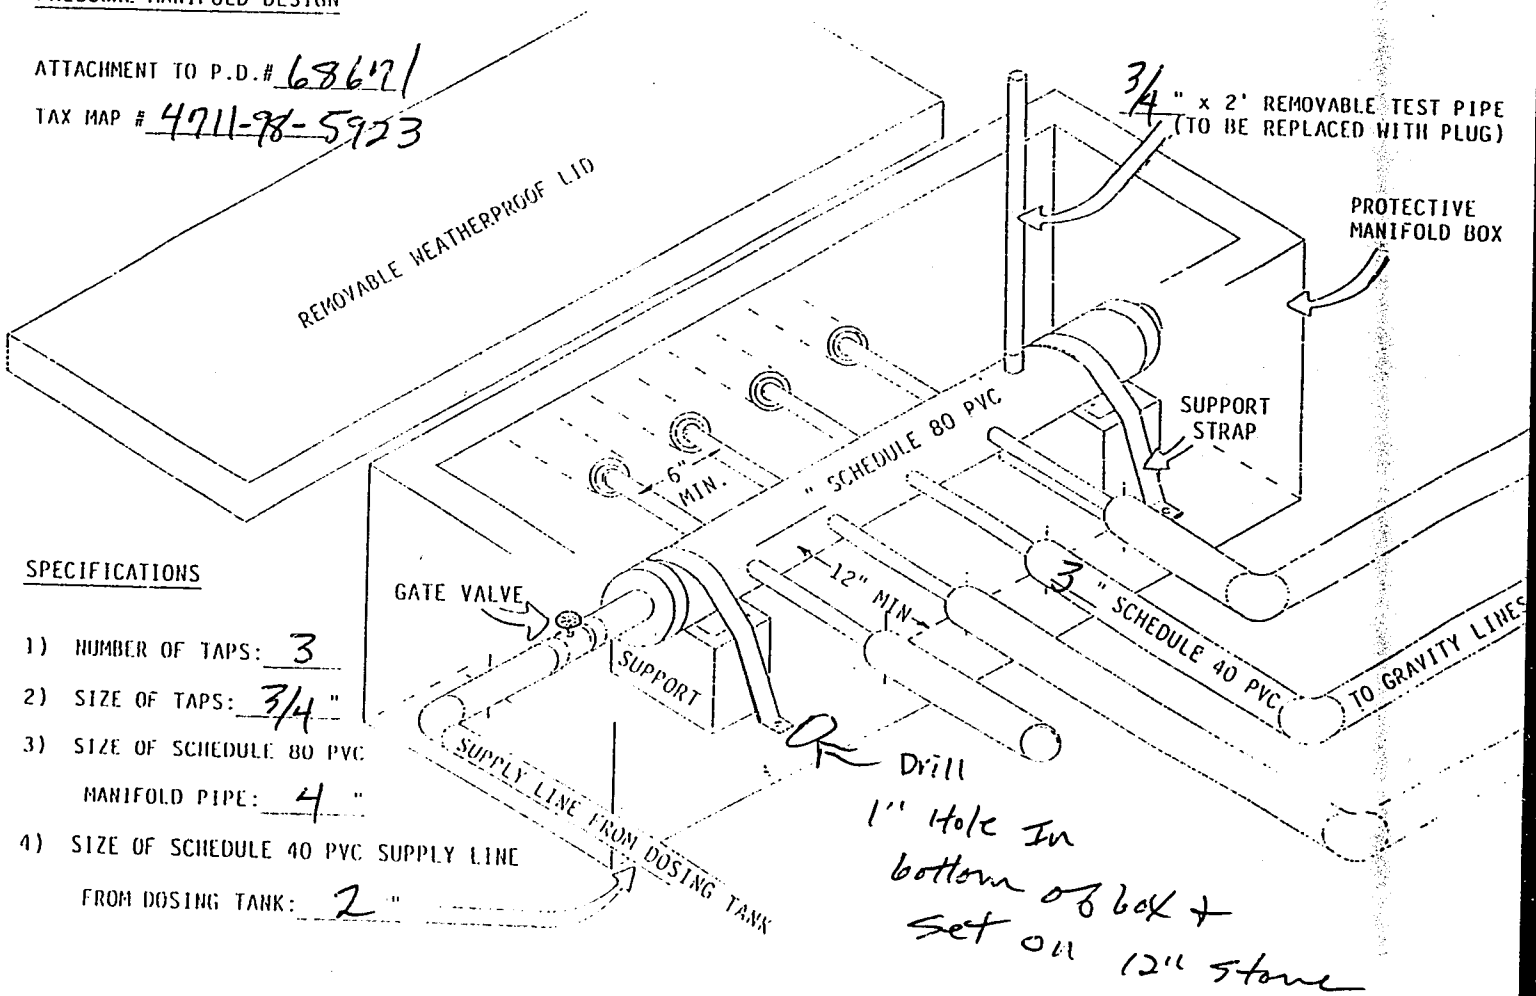

SPECIFICATIONS

1) NUMBER OF TAPS: 3

2) SIZE OF TAPS: 3/4"

3) SIZE OF SCHEDULE 80 PVC MANIFOLD PIPE: 4"

4) SIZE OF SCHEDULE 40 PVC SUPPLY LINE FROM DOSING TANK: 2"