

D. F. Roseman Co.
320 Lippard Farm Road
Statesville, NC 28625
(704) 902-9997
dana@roseman.com

Dan & Stephanie
Roseman Residence

First Floor Plan View
1/8" = 1'-0"

Approved 3 Bedroom Plan
Acknowledgement Of
Plans Submittal ONLY!
Date 6/30/06
Date 6-30-06

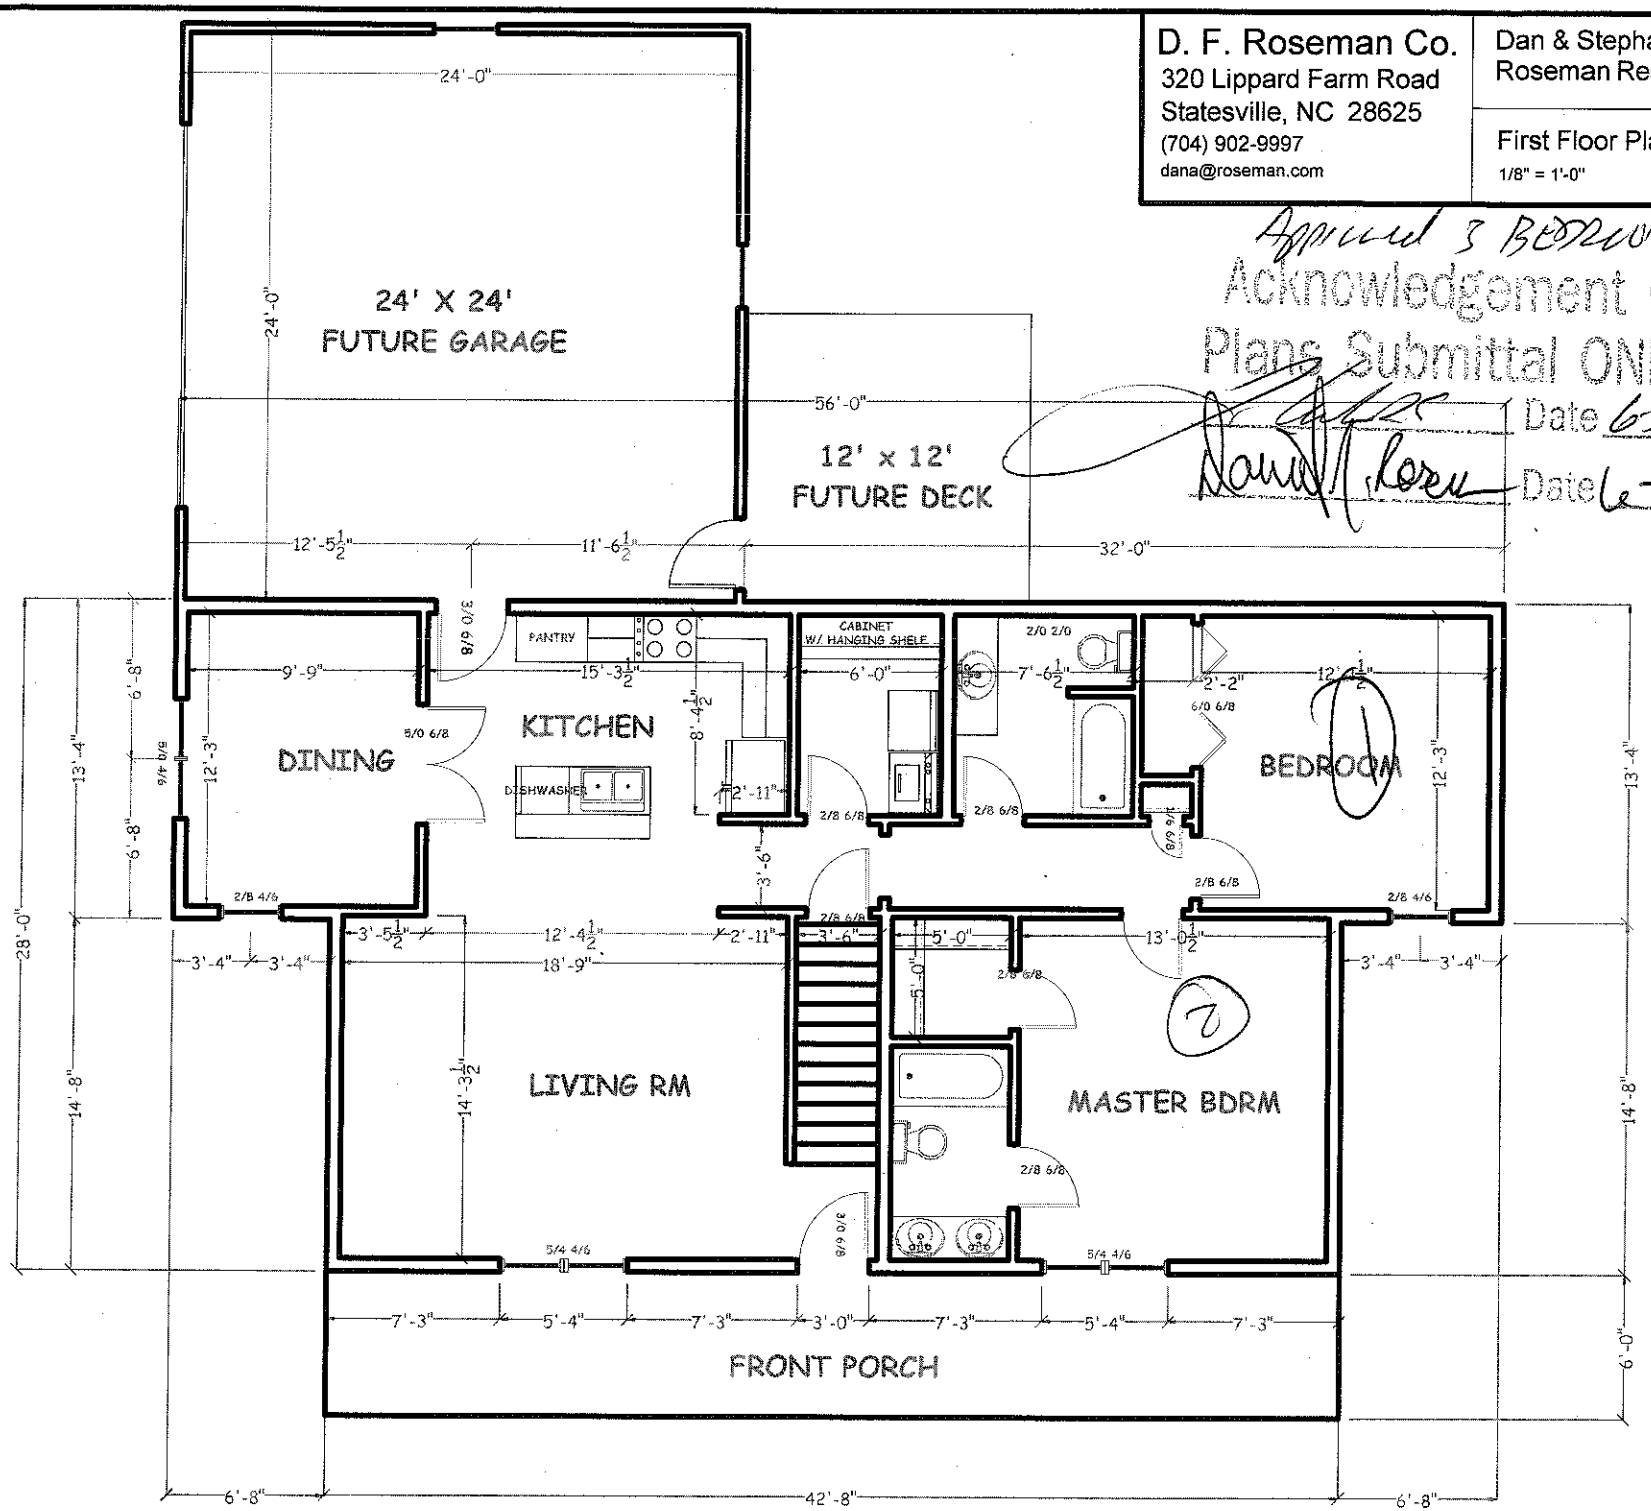

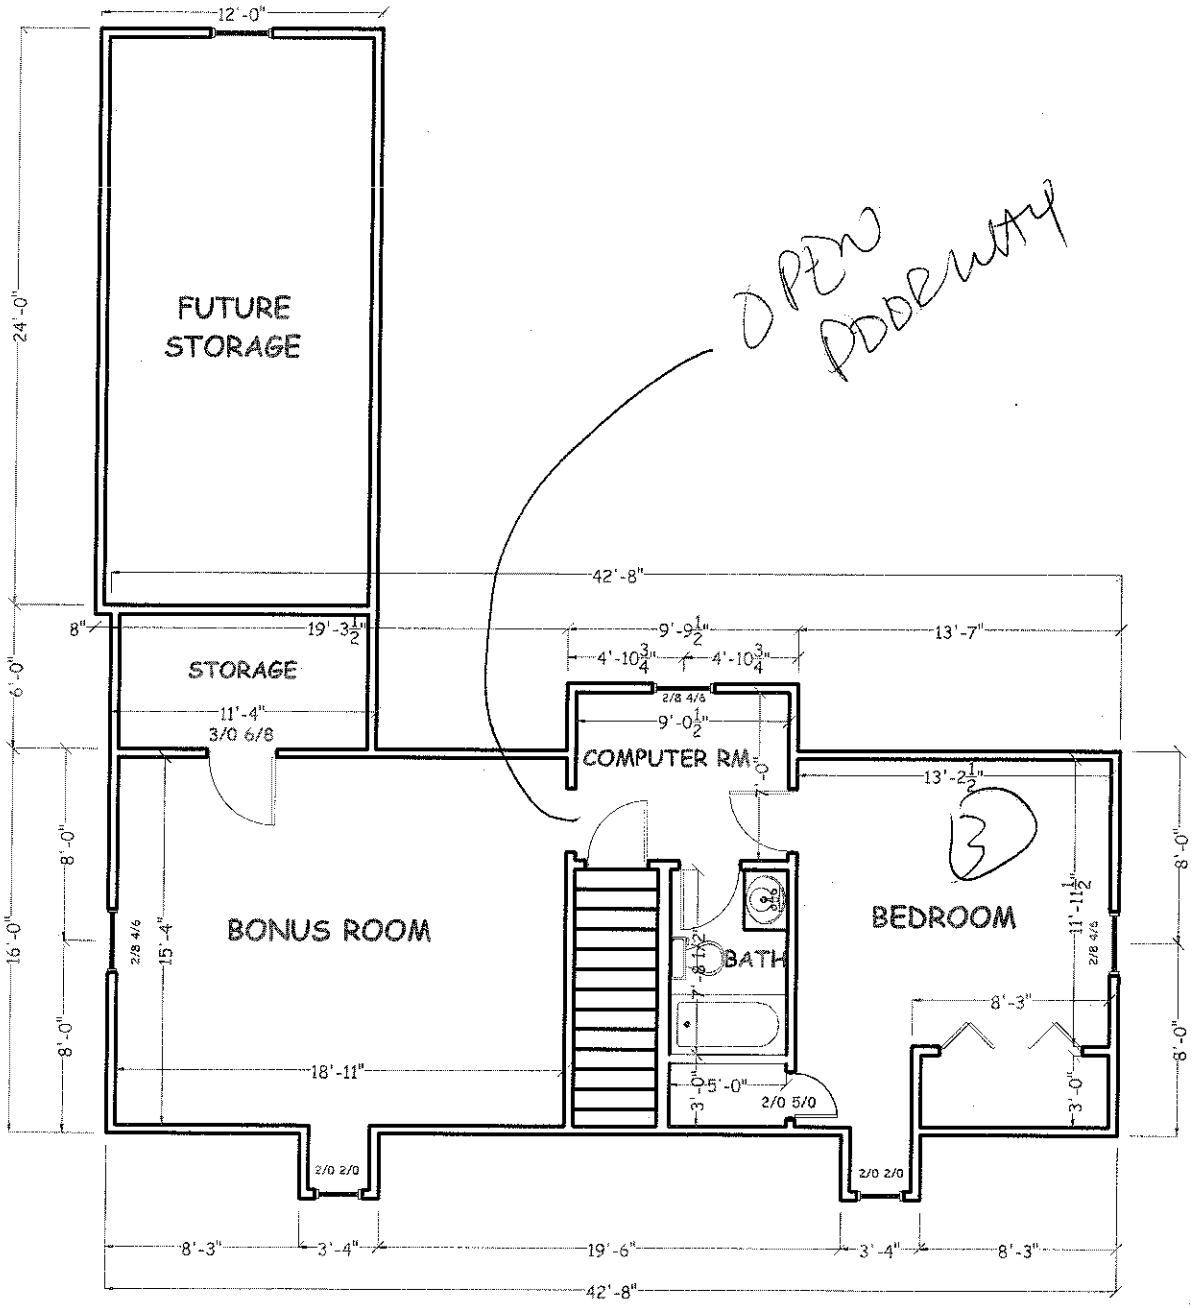

D. F. Roseman Co.
320 Lippard Farm Road
Statesville, NC 28625
(704) 902-9997
dana@roseman.com

Dan & Stephanie
Roseman Residence

Second Floor Plan View

1/8" = 1'-0"