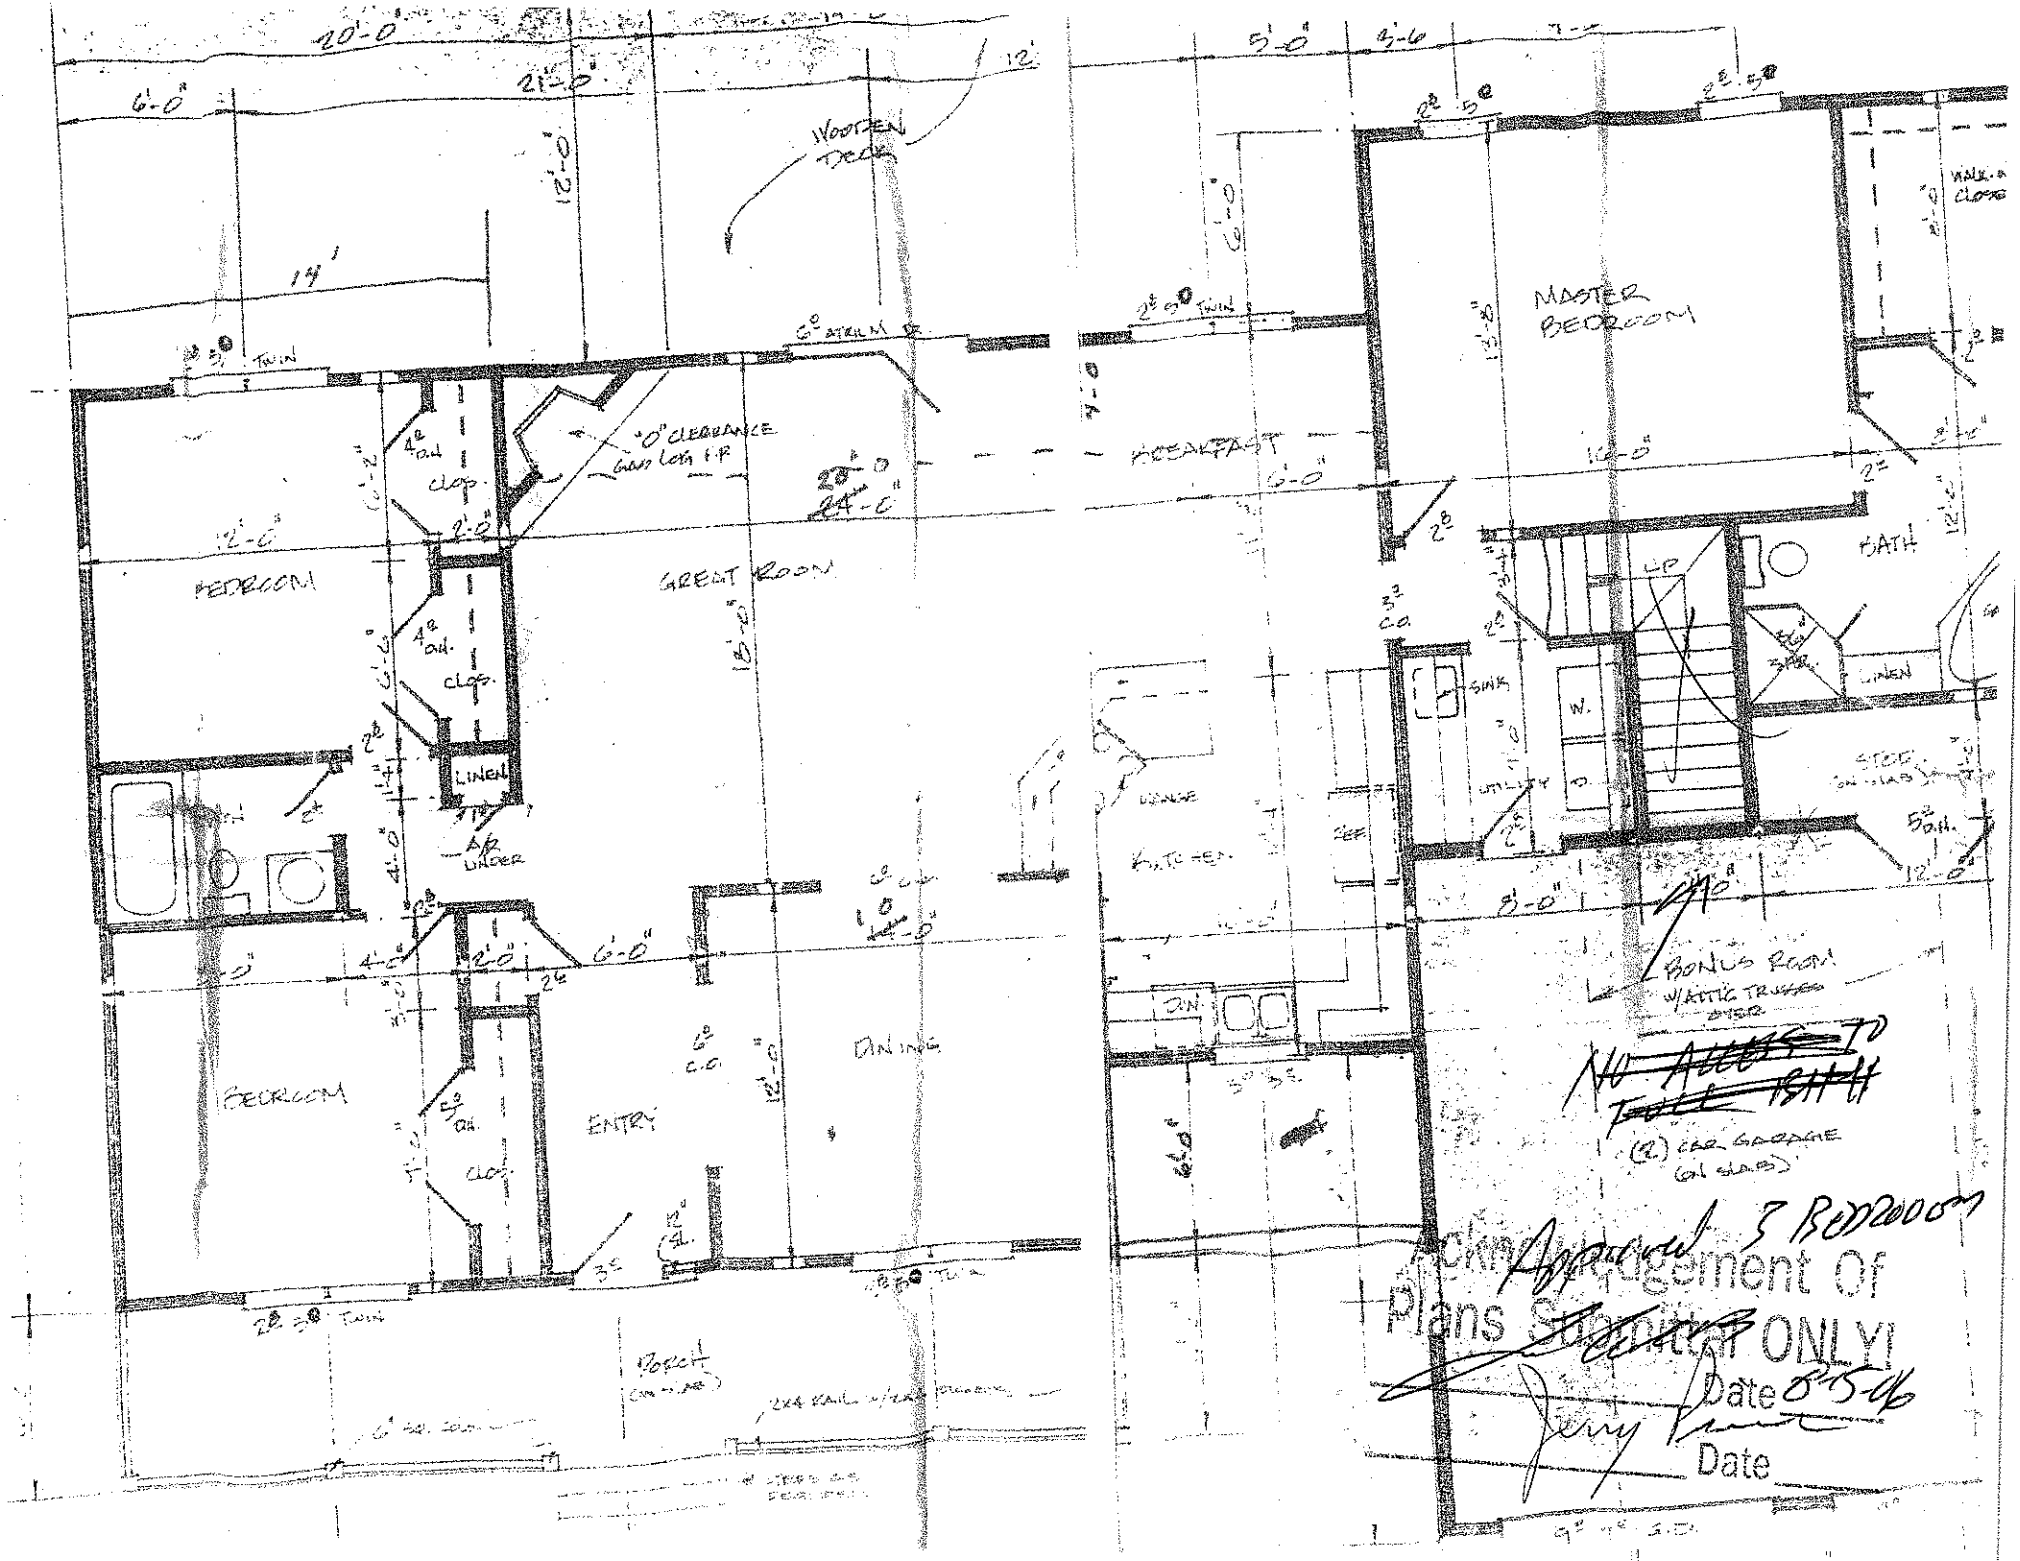

20'-0"
21'-0"
6'-0"
12'
WOODEN DECK
14'
TWIN
6'0" ATRIUM DR.
"0" CLEARANCE
BURN LOG F.P.
4'0" adj. clos.
2'-0"
12'-0"
BEDROOM
GREAT ROOM
LINEN
A/C UNDER
4'-0"
6'-0"
BEDROOM
ENTRY
DINING
5'0" adj.
clos.
2'8" 2'8" Twin
PORCH
2x4 RAIL w/ 2x4 SPINDLES
BREAKFAST
MASTER BEDROOM
BATH
LIN.
SINK
W.
D.
UTILITY
KITCHEN
DW
BONUS ROOM
W/ATTIC TRUSSES
OVER
(2) CAR GARAGE
(6" SLAB)
Approved 3 Bedroom
Plans Examiner ONLY!
Date 8-15-06
Date