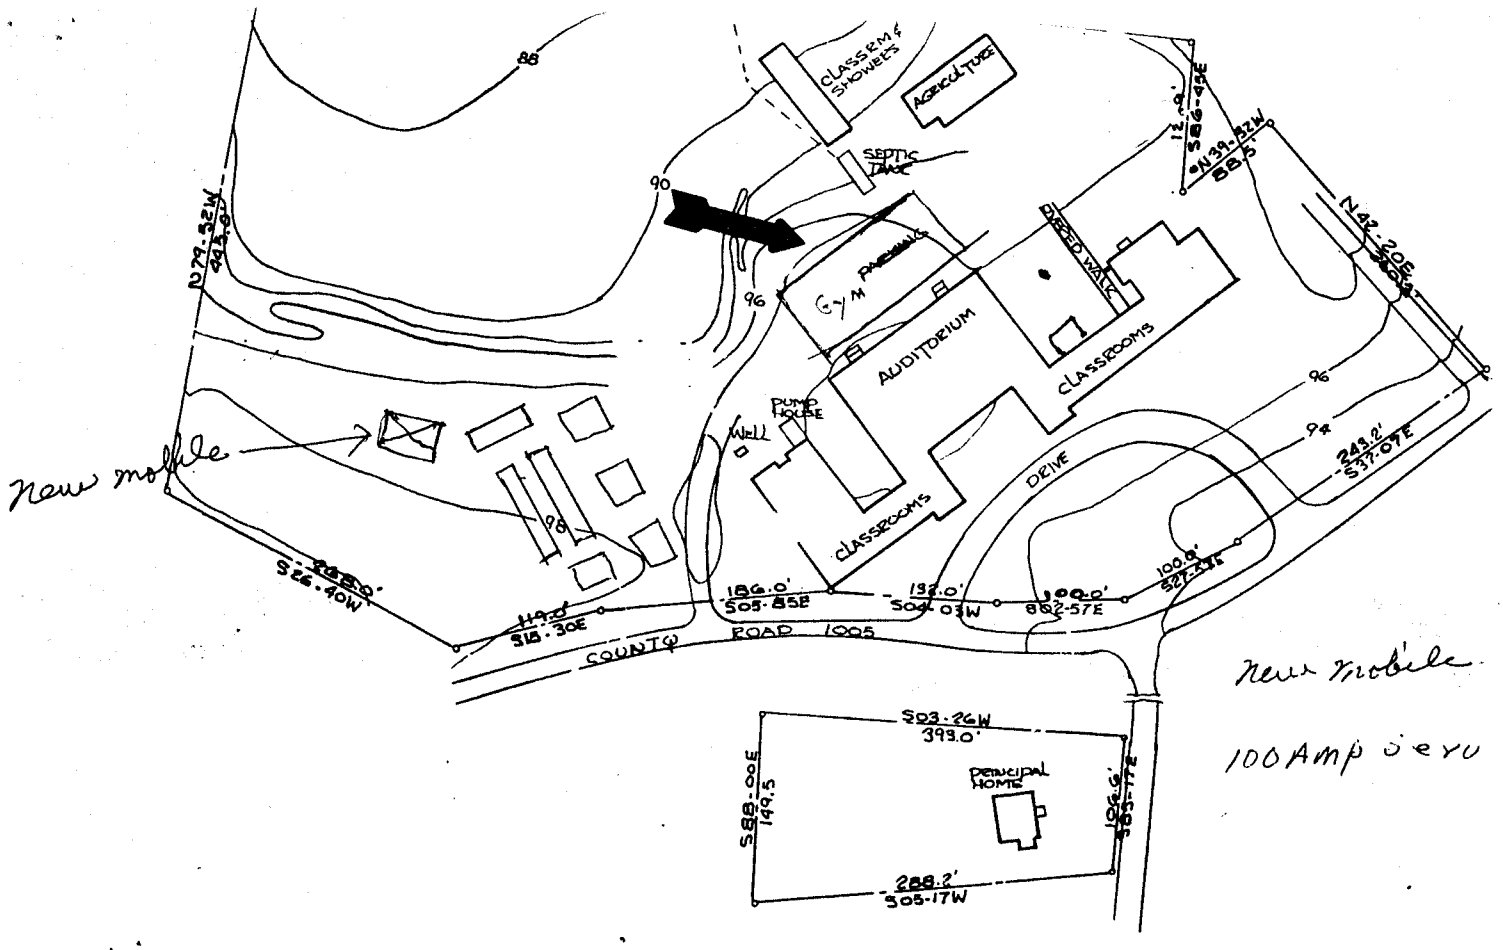


COMMENTS	PLOT PLAN	NAME OF ADMIN. UNIT	NAME OF SCHOOL CELESTE HENKEL
	SCALE 0 50 100	IREDELL COUNTY	STREET NAME/NO. N.C. ROAD 1005
	TOTAL AREA 10 ACRES		MAIL ADDRESS ROUTE 3, STATESVILLE, N.C.