APPROVED 4 BEDROOM PLAN


REVERSED RITE PLAN

Acknowledgement Of
Plans Submittal ONLY!

Date 1-9-04


Date 1-20-04

S/B 16'x8'
As per Redlines
+ Contract 128 LA

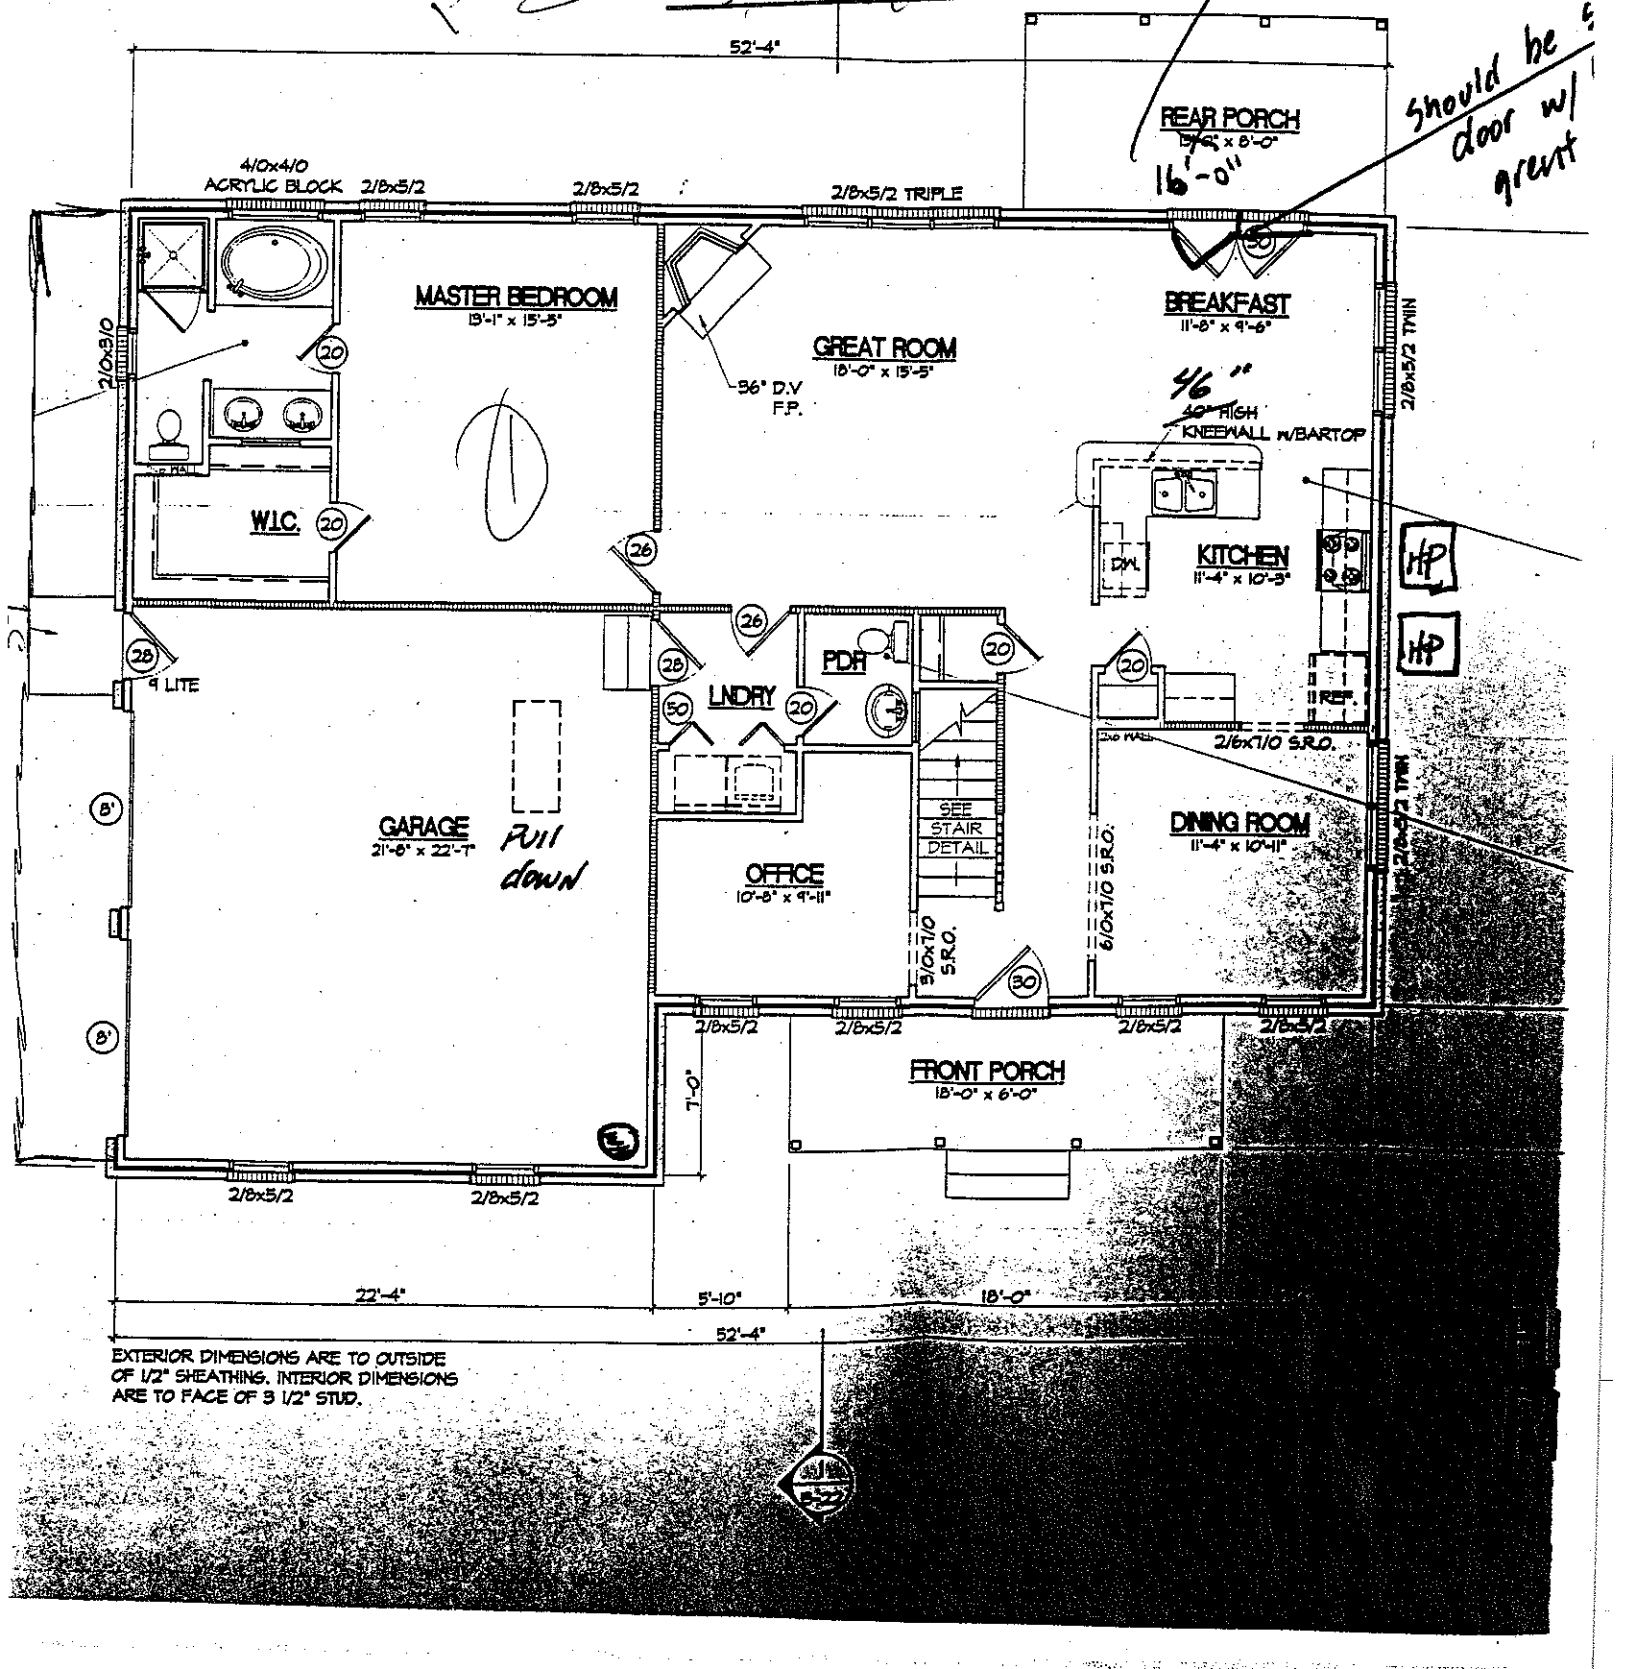

EXTERIOR DIMENSIONS ARE TO OUTSIDE OF 1/2" SHEATHING. INTERIOR DIMENSIONS ARE TO FACE OF 3 1/2" STUD.

APPROVED 4 BEDROOM PLAN

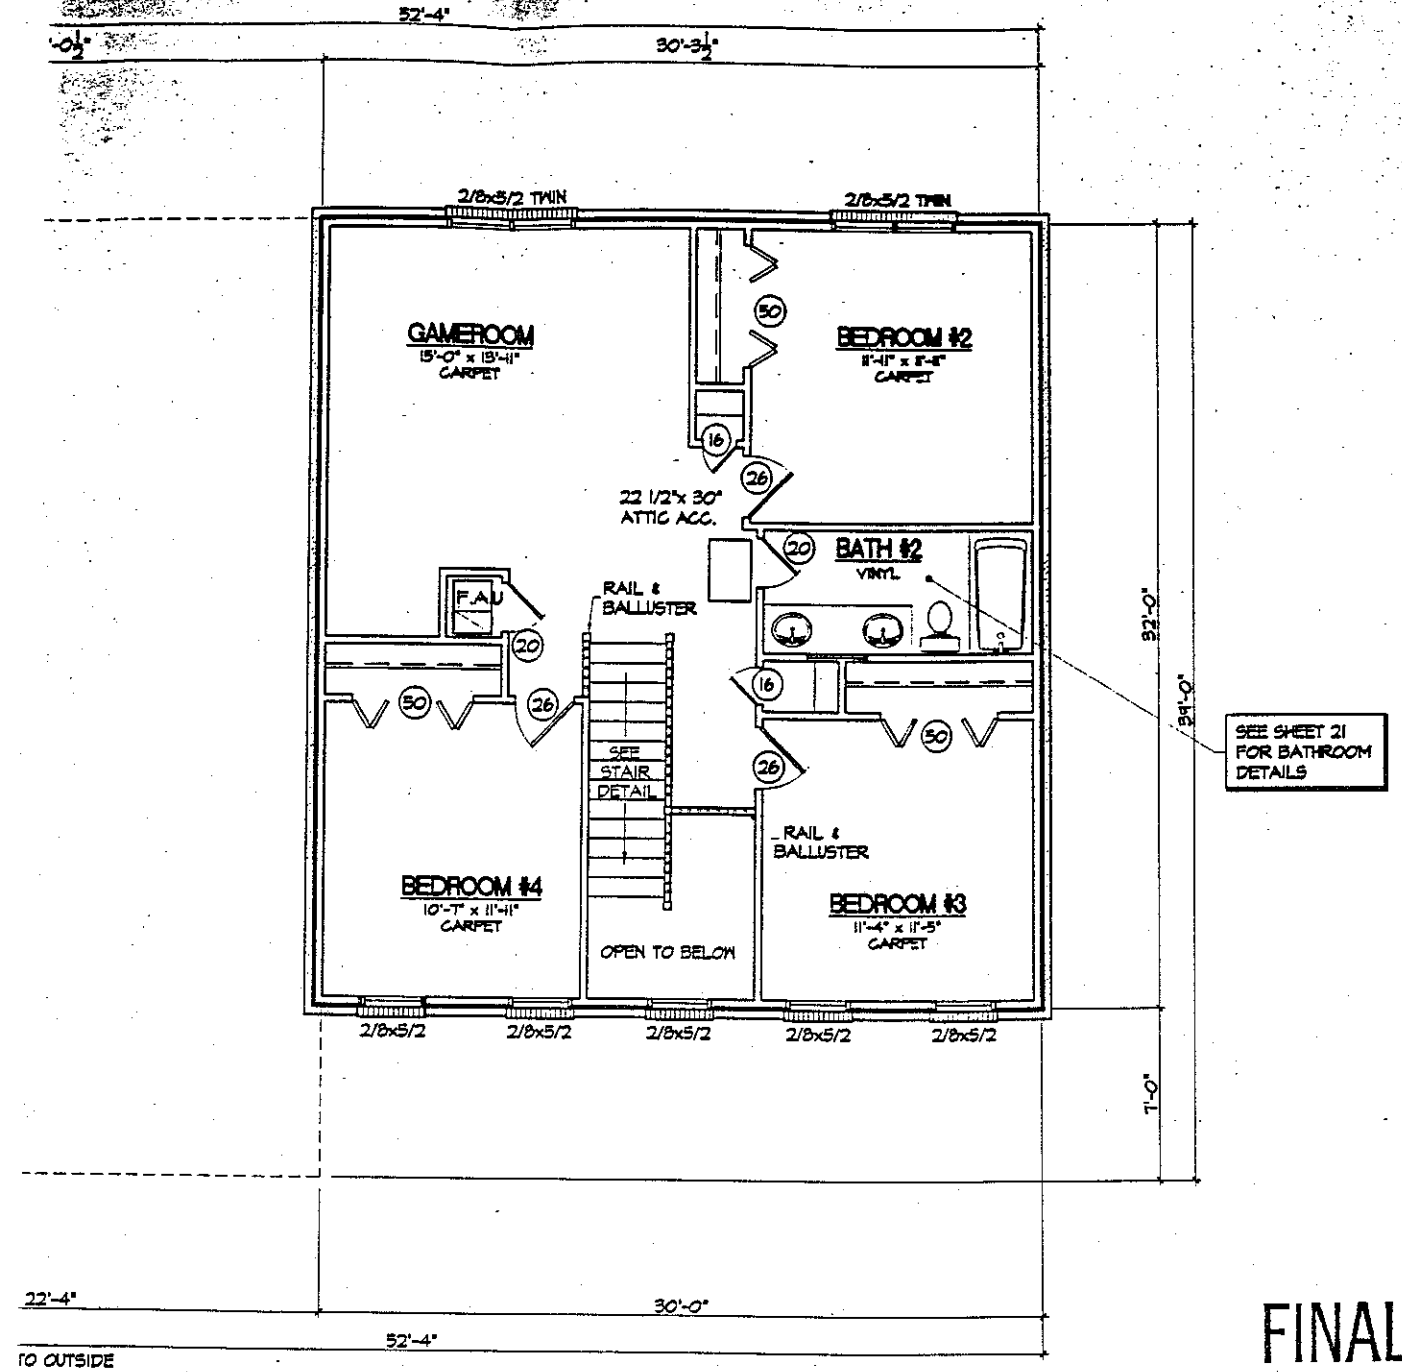

TO OUTSIDE
. DIMENSIONS
).

FINAL PLANS
REVERSED

Acknowledgement Of
Plans Submittal ONLY!

Date 1-5-04

Date 1-20-04