
PRESSURE MANIFOLD DESIGN

Conley's LLP

ATTACHMENT TO P.D.# 081179

TAX MAP # 4115 28 89 71 (PT)

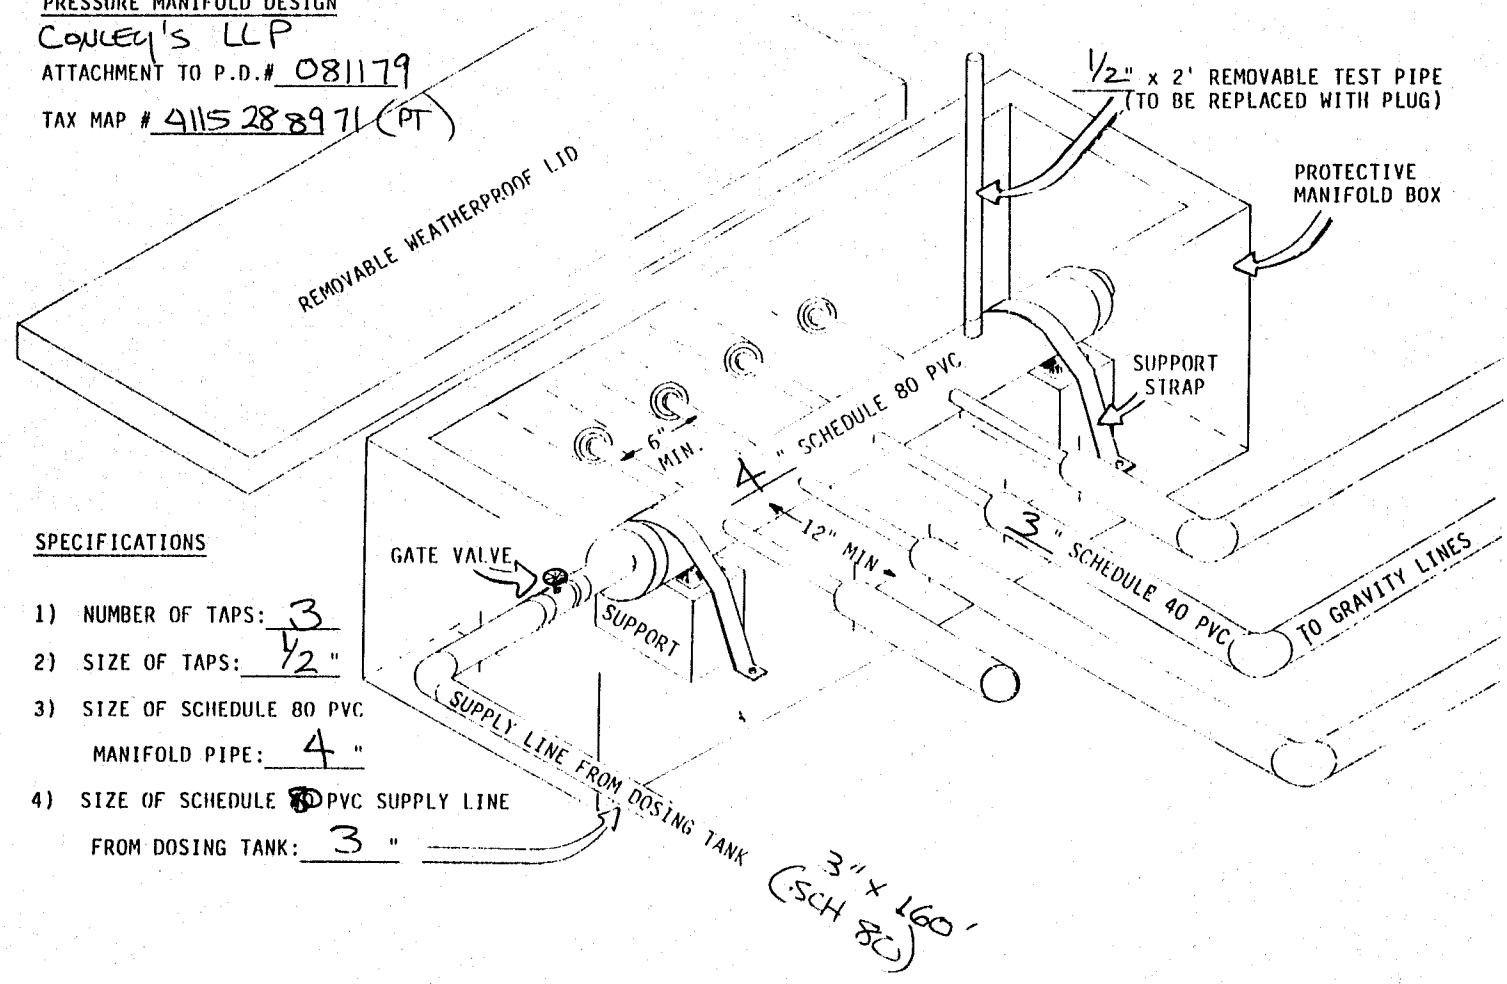

SPECIFICATIONS

1) NUMBER OF TAPS: 3
2) SIZE OF TAPS: 1/2 "
3) SIZE OF SCHEDULE 80 PVC MANIFOLD PIPE: 4 "
4) SIZE OF SCHEDULE 80 PVC SUPPLY LINE FROM DOSING TANK: 3 "