
Appraised 3 Bedroom

3 bed ! per seller

Acknowledgement Of Plans Submittal ONLY!

Date 1/6/04

Date 1-6-04

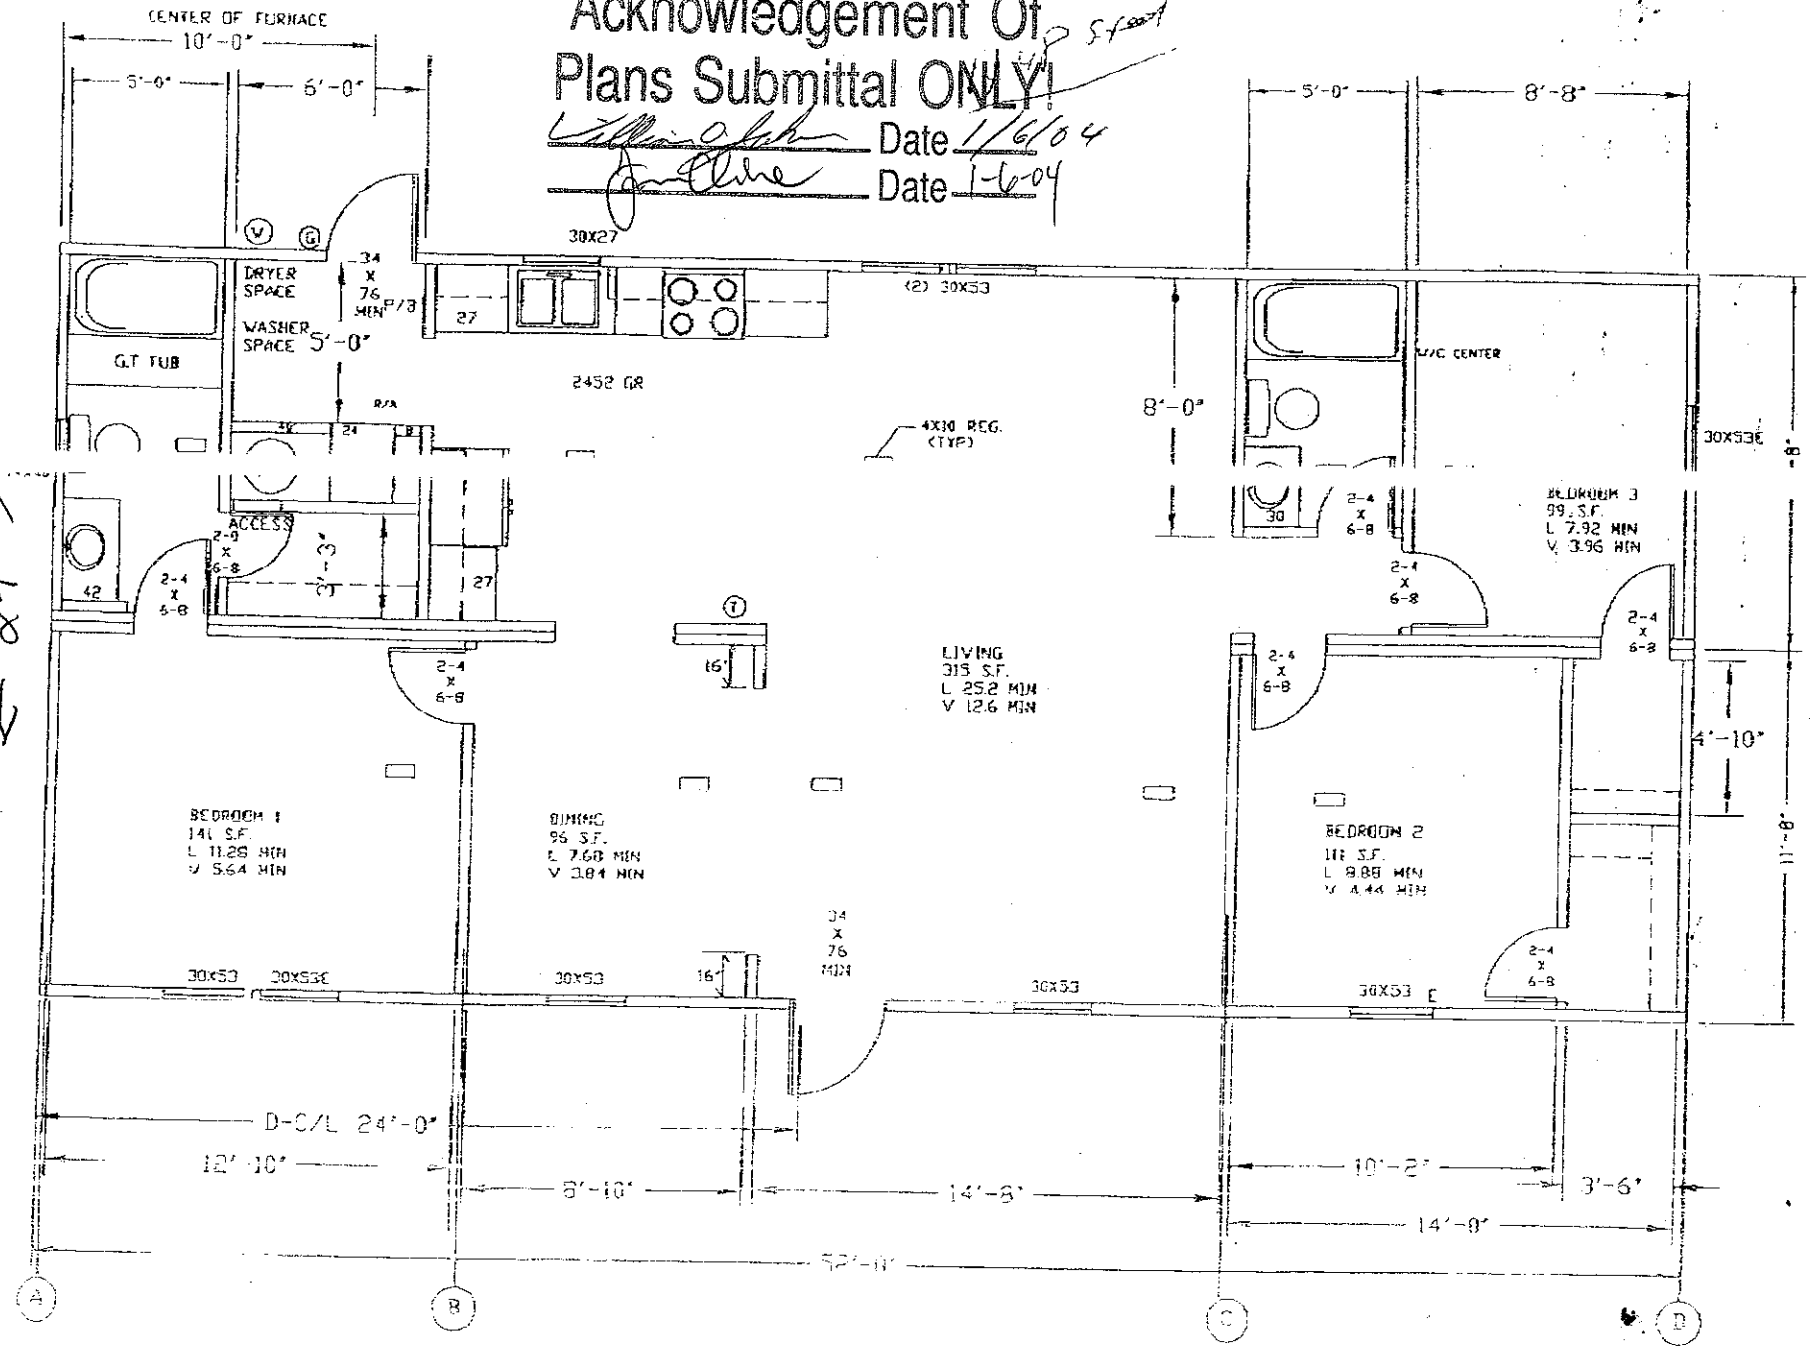

3 + 2 24x52 1248 sq. ft.

11/14/2002 17:03 7605485449 MURILLO HOMES PAGE 03