
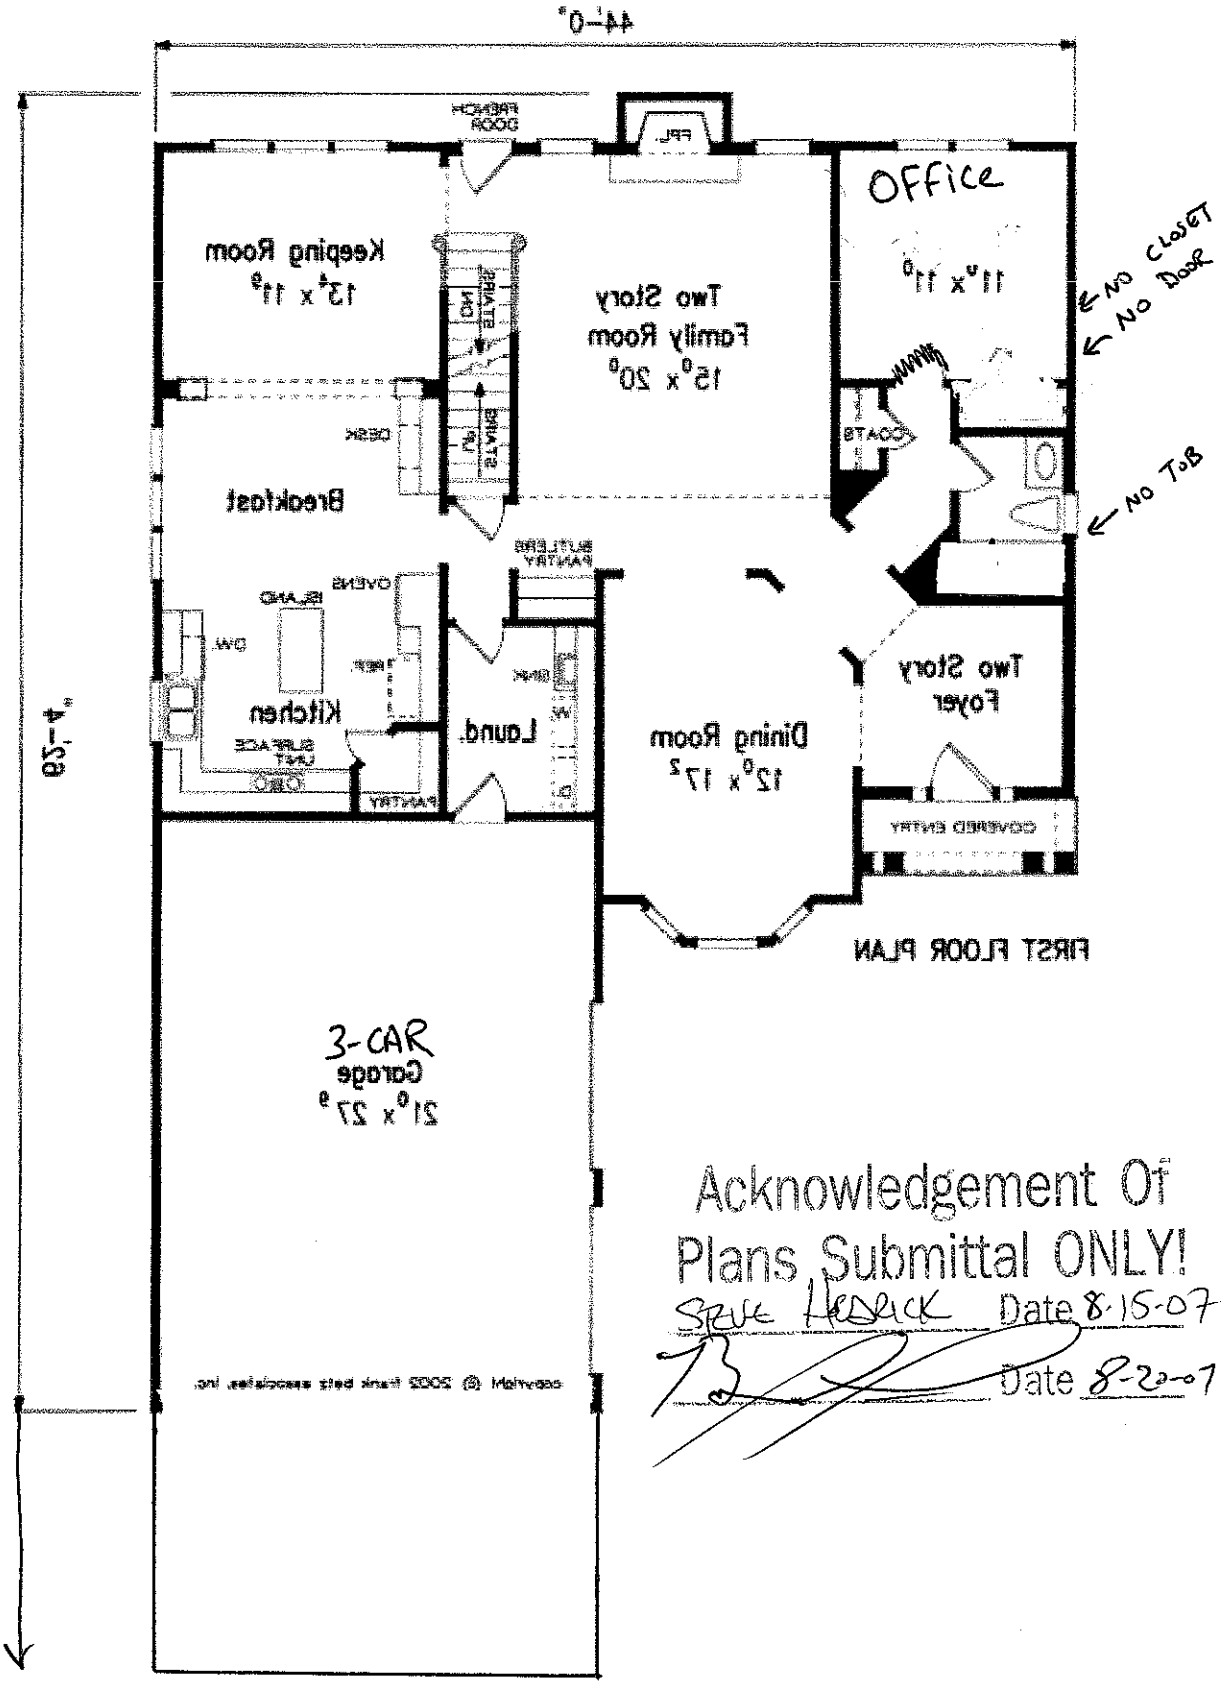


Acknowledgement Of
Plans Submittal ONLY!

Steve Hedrick Date 8-15-07

Date 8-20-07

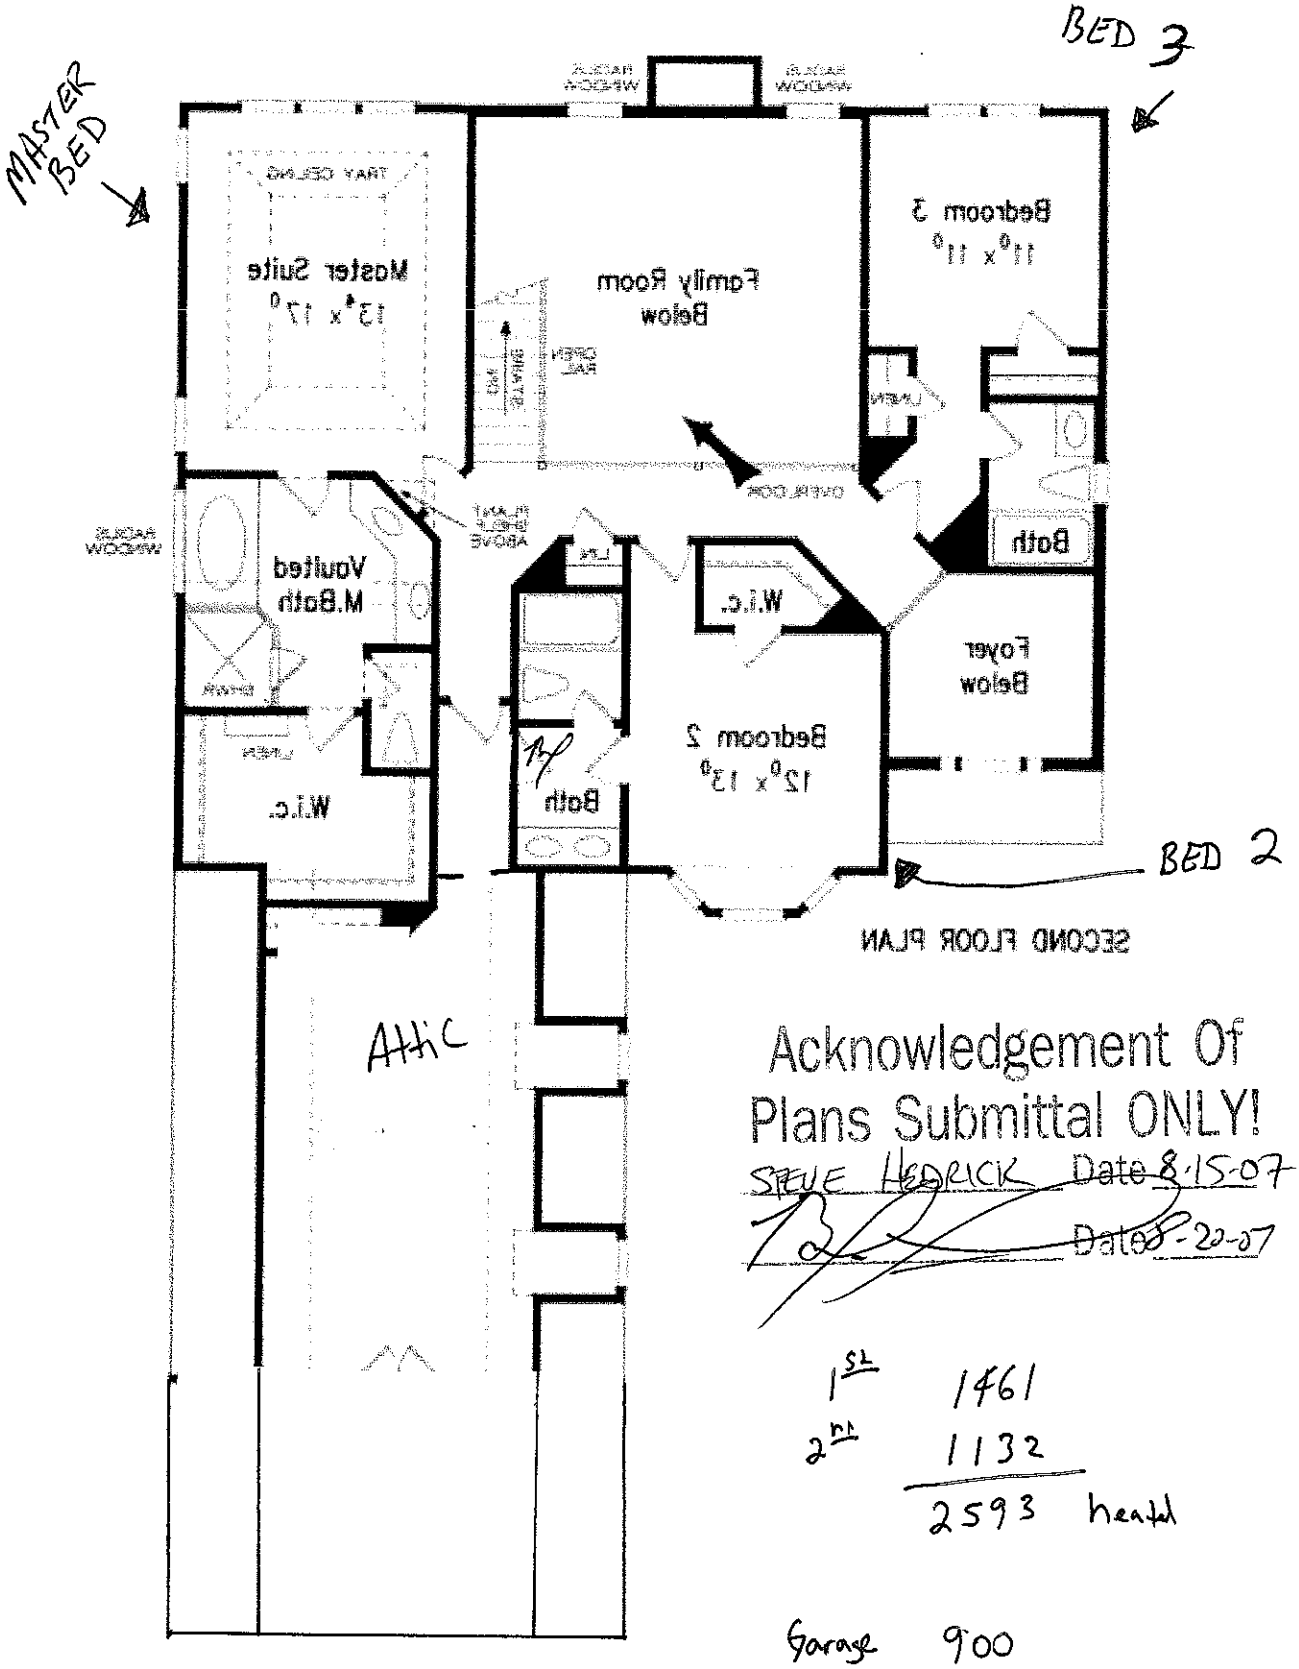

Acknowledgement Of
Plans Submittal ONLY!

STEVE HEDRICK Date 8-15-07

Date 8-22-07

1st 1461

2nd 1132

2593 heated

Garage 900