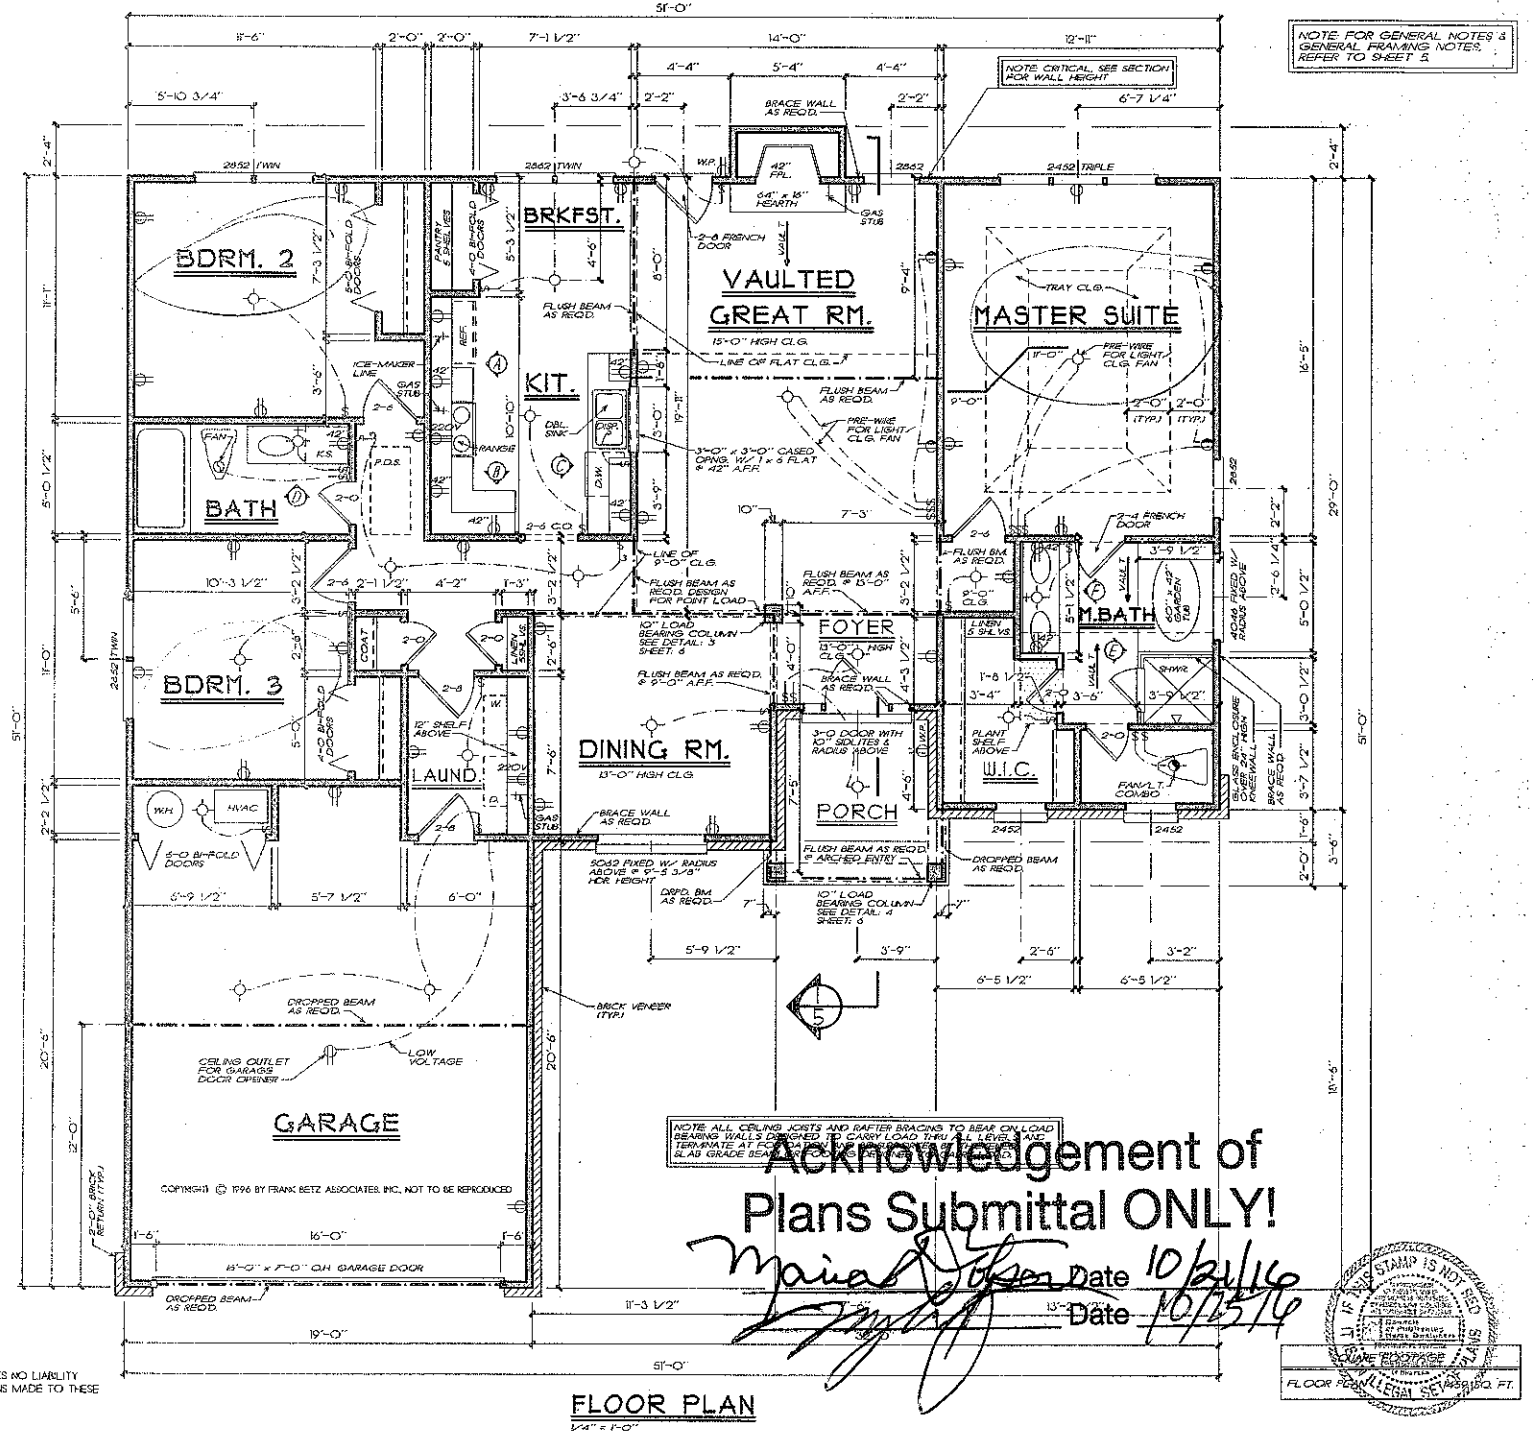


FRANK BETZ ASSOCIATES, INC. ASSUMES NO LIABILITY FOR ANY CHANGES OR MODIFICATIONS MADE TO THESE PLANS BY OTHERS.

FLOOR PLAN

THE LIVINGSTON

FRANK BETZ ASSOCIATES, INC.
1800 LAKE PARK DRIVE/SUITE 101
SMYRNA, GEORGIA 30080
770/431-0858

BY DCF CK KKW

DATE 2/7/96

SHEET 4 OF: 6