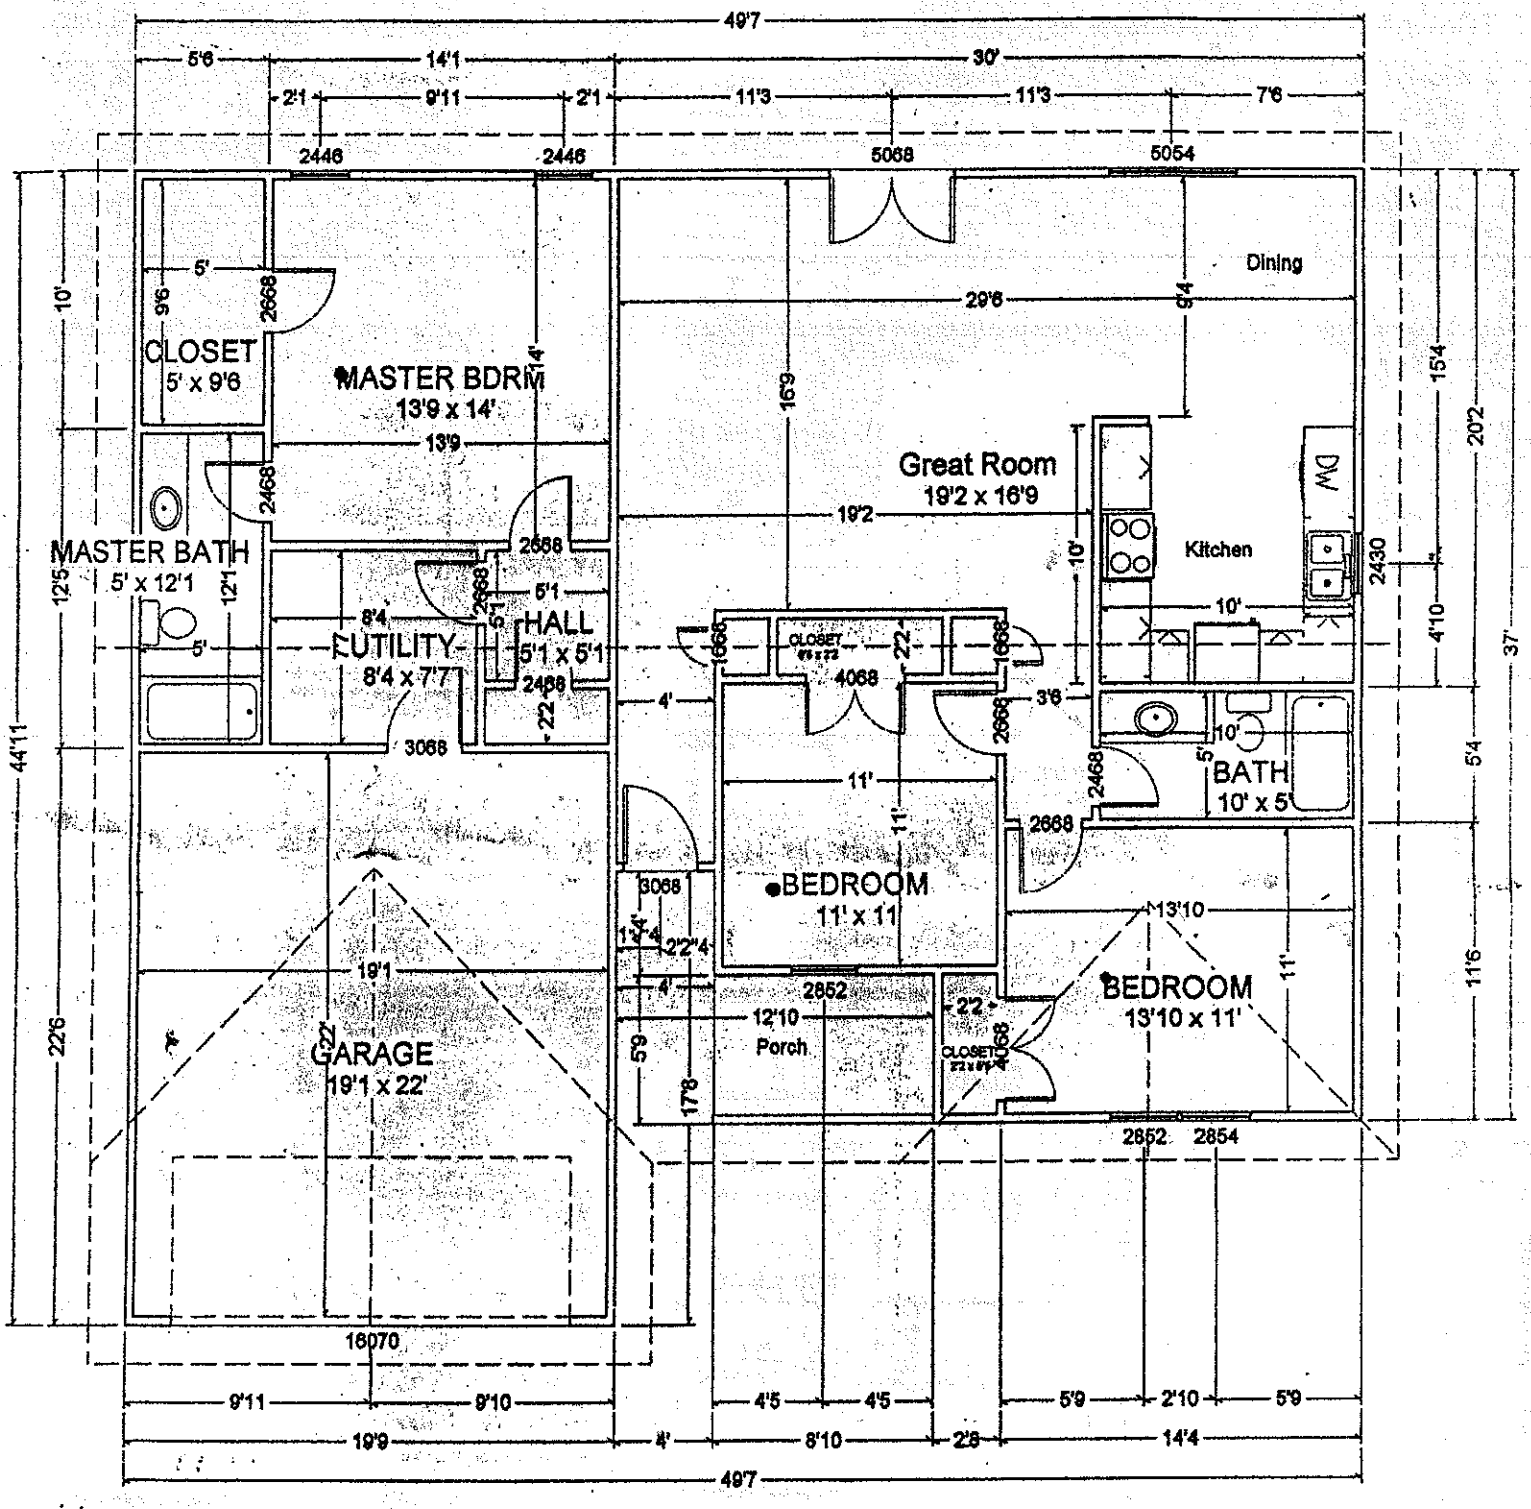


LIVING AREA
1460 sq ft

Acknowledgement Of
Plans Submittal ONLY!

Kenneth Watt Date 12-1-16

Date 12/2/16