
PRESSURE MANIFOLD DESIGN

SUMMERSET #24

ATTACHMENT TO P.D.# 073050

TAX MAP # 4716 735733

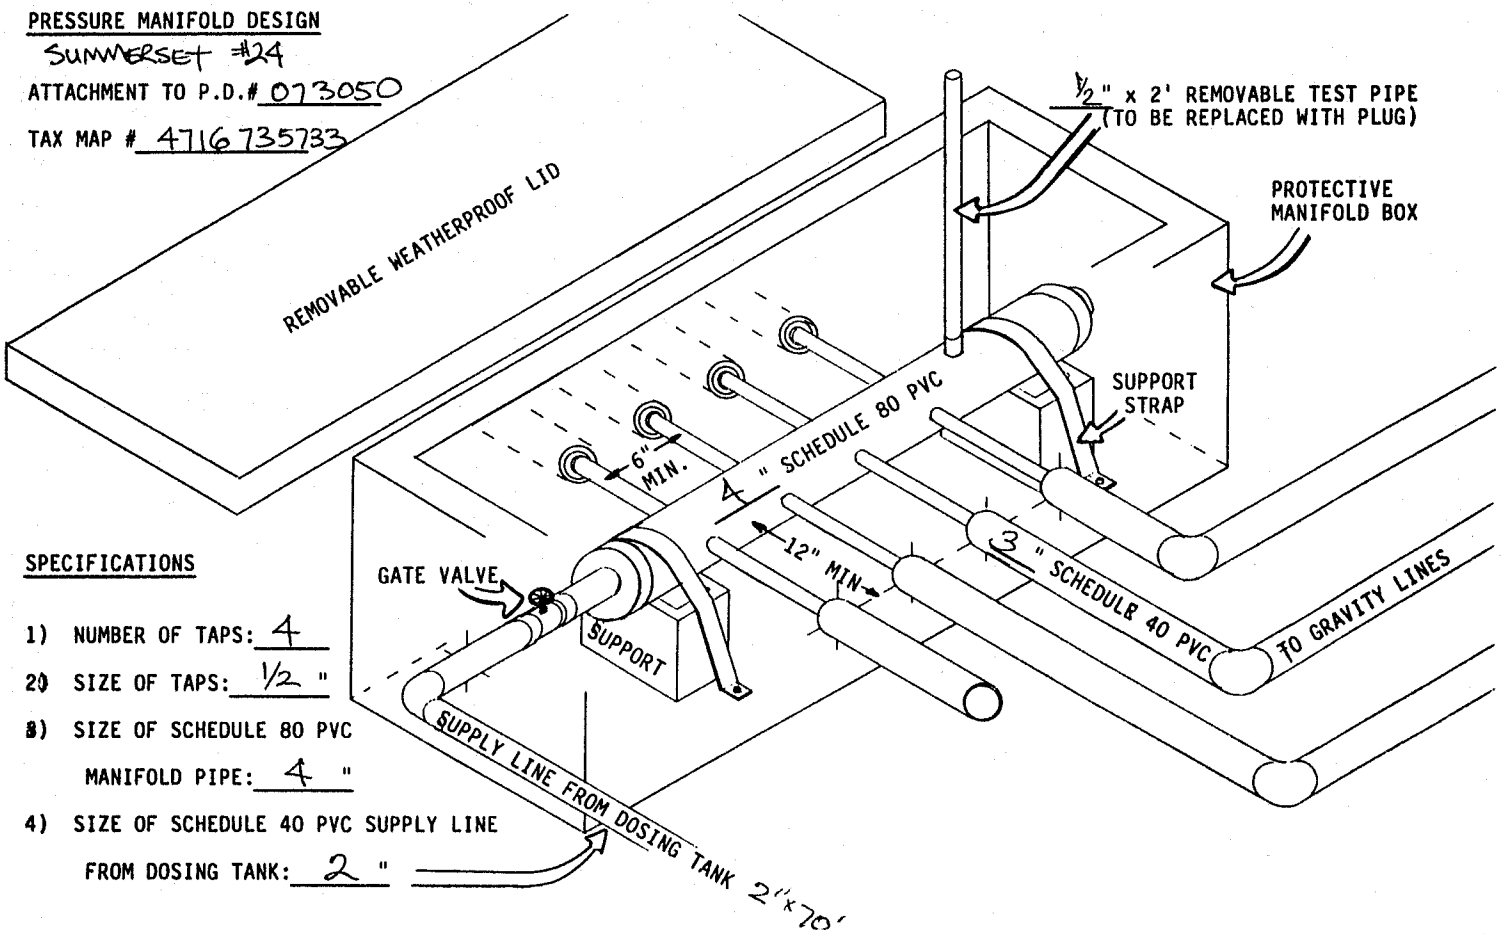

SPECIFICATIONS

1) NUMBER OF TAPS: 4
2) SIZE OF TAPS: ½ "
3) SIZE OF SCHEDULE 80 PVC MANIFOLD PIPE: 4 "
4) SIZE OF SCHEDULE 40 PVC SUPPLY LINE FROM DOSING TANK: 2 "