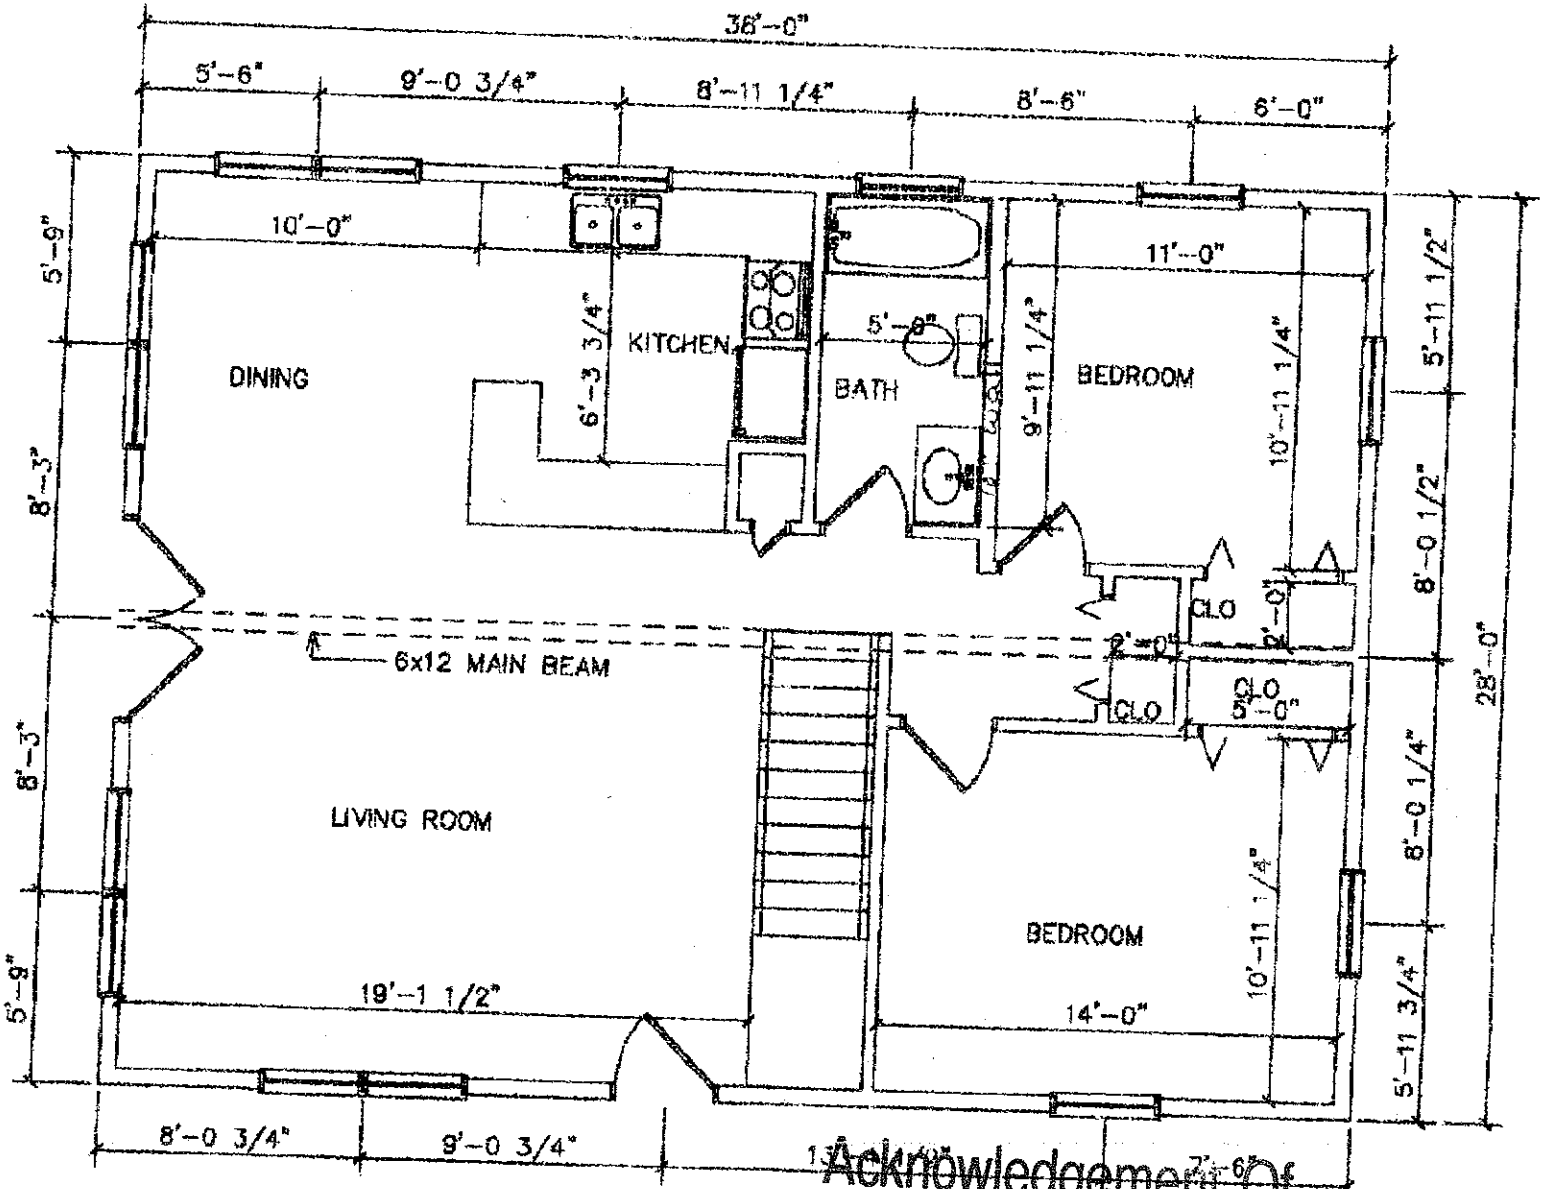


Acknowledgement Of Plans Submittal ONLY!

Date 1-15-03

Date 1-22-03

Approved 3 Bedrooms

Reverse 1st Floor Plan

3/16" Millerstown