
Acknowledgement Of
Plans Submittal ONLY!
Date 11/16/06
Date

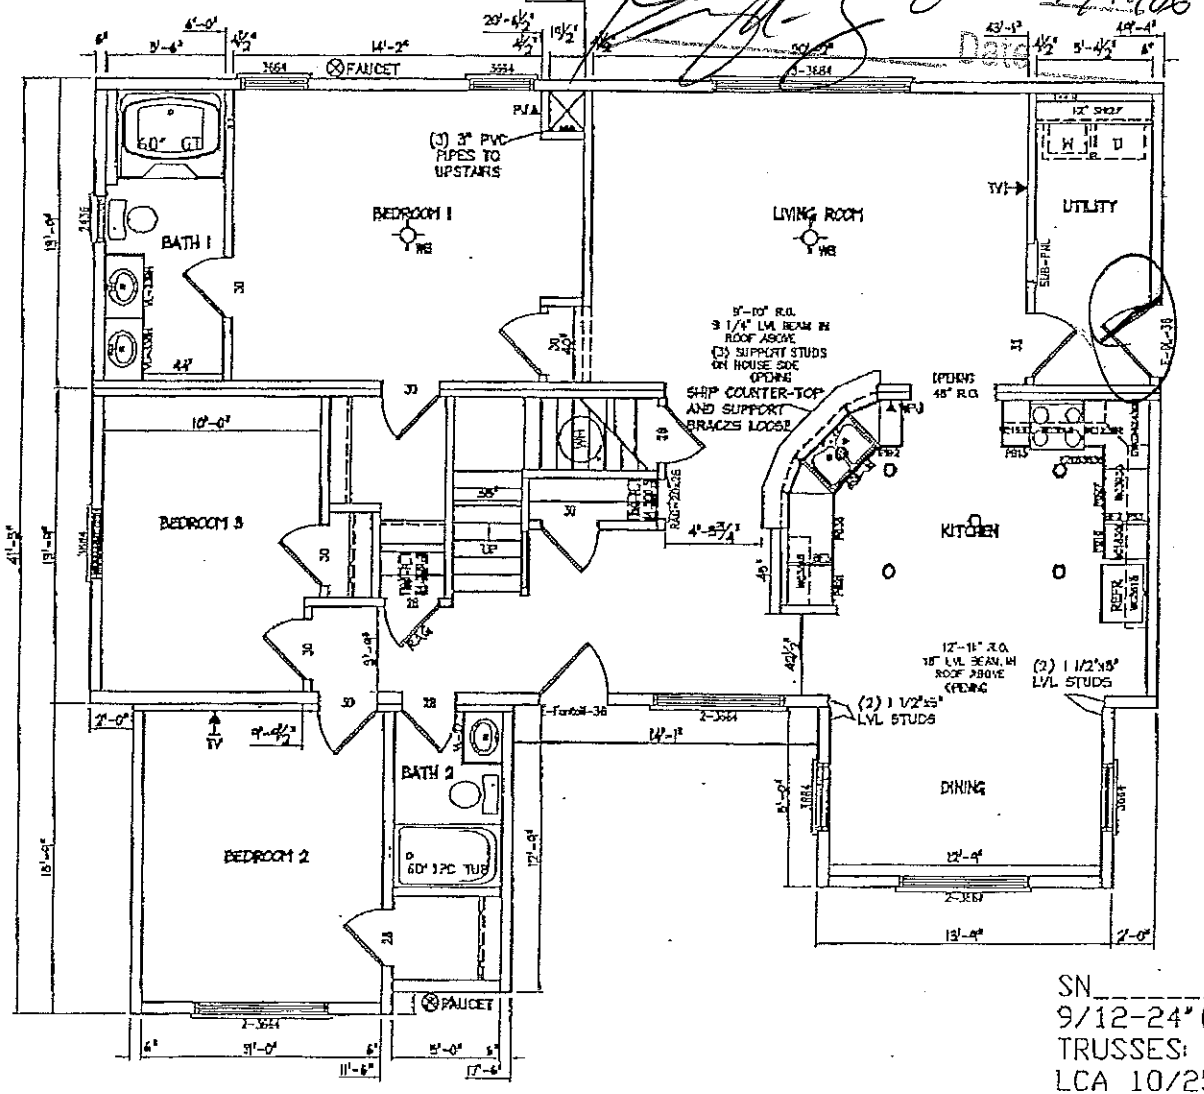


SN_____
9/12-24" O. C.
TRUSSES: #
LCA 10/25/2006

R14

201

DISTINCTIVE/PETERS/RIDGELEY
40'-4" X 41'-8"
3783

1st FLOOR ORDER

| | | | |
|---|---|---|---|
| DRAWN | RDS | DATE | 10/16/06 |
| REV. | B-LCA | DATE | 10/25/06 |
| SCALE | 3/16"=1'-0" | | |


Creative Homes, Inc.
5880 Creative Road
Laurinburg, NC 28352
1-800-772-0185
www.creativehomes.com