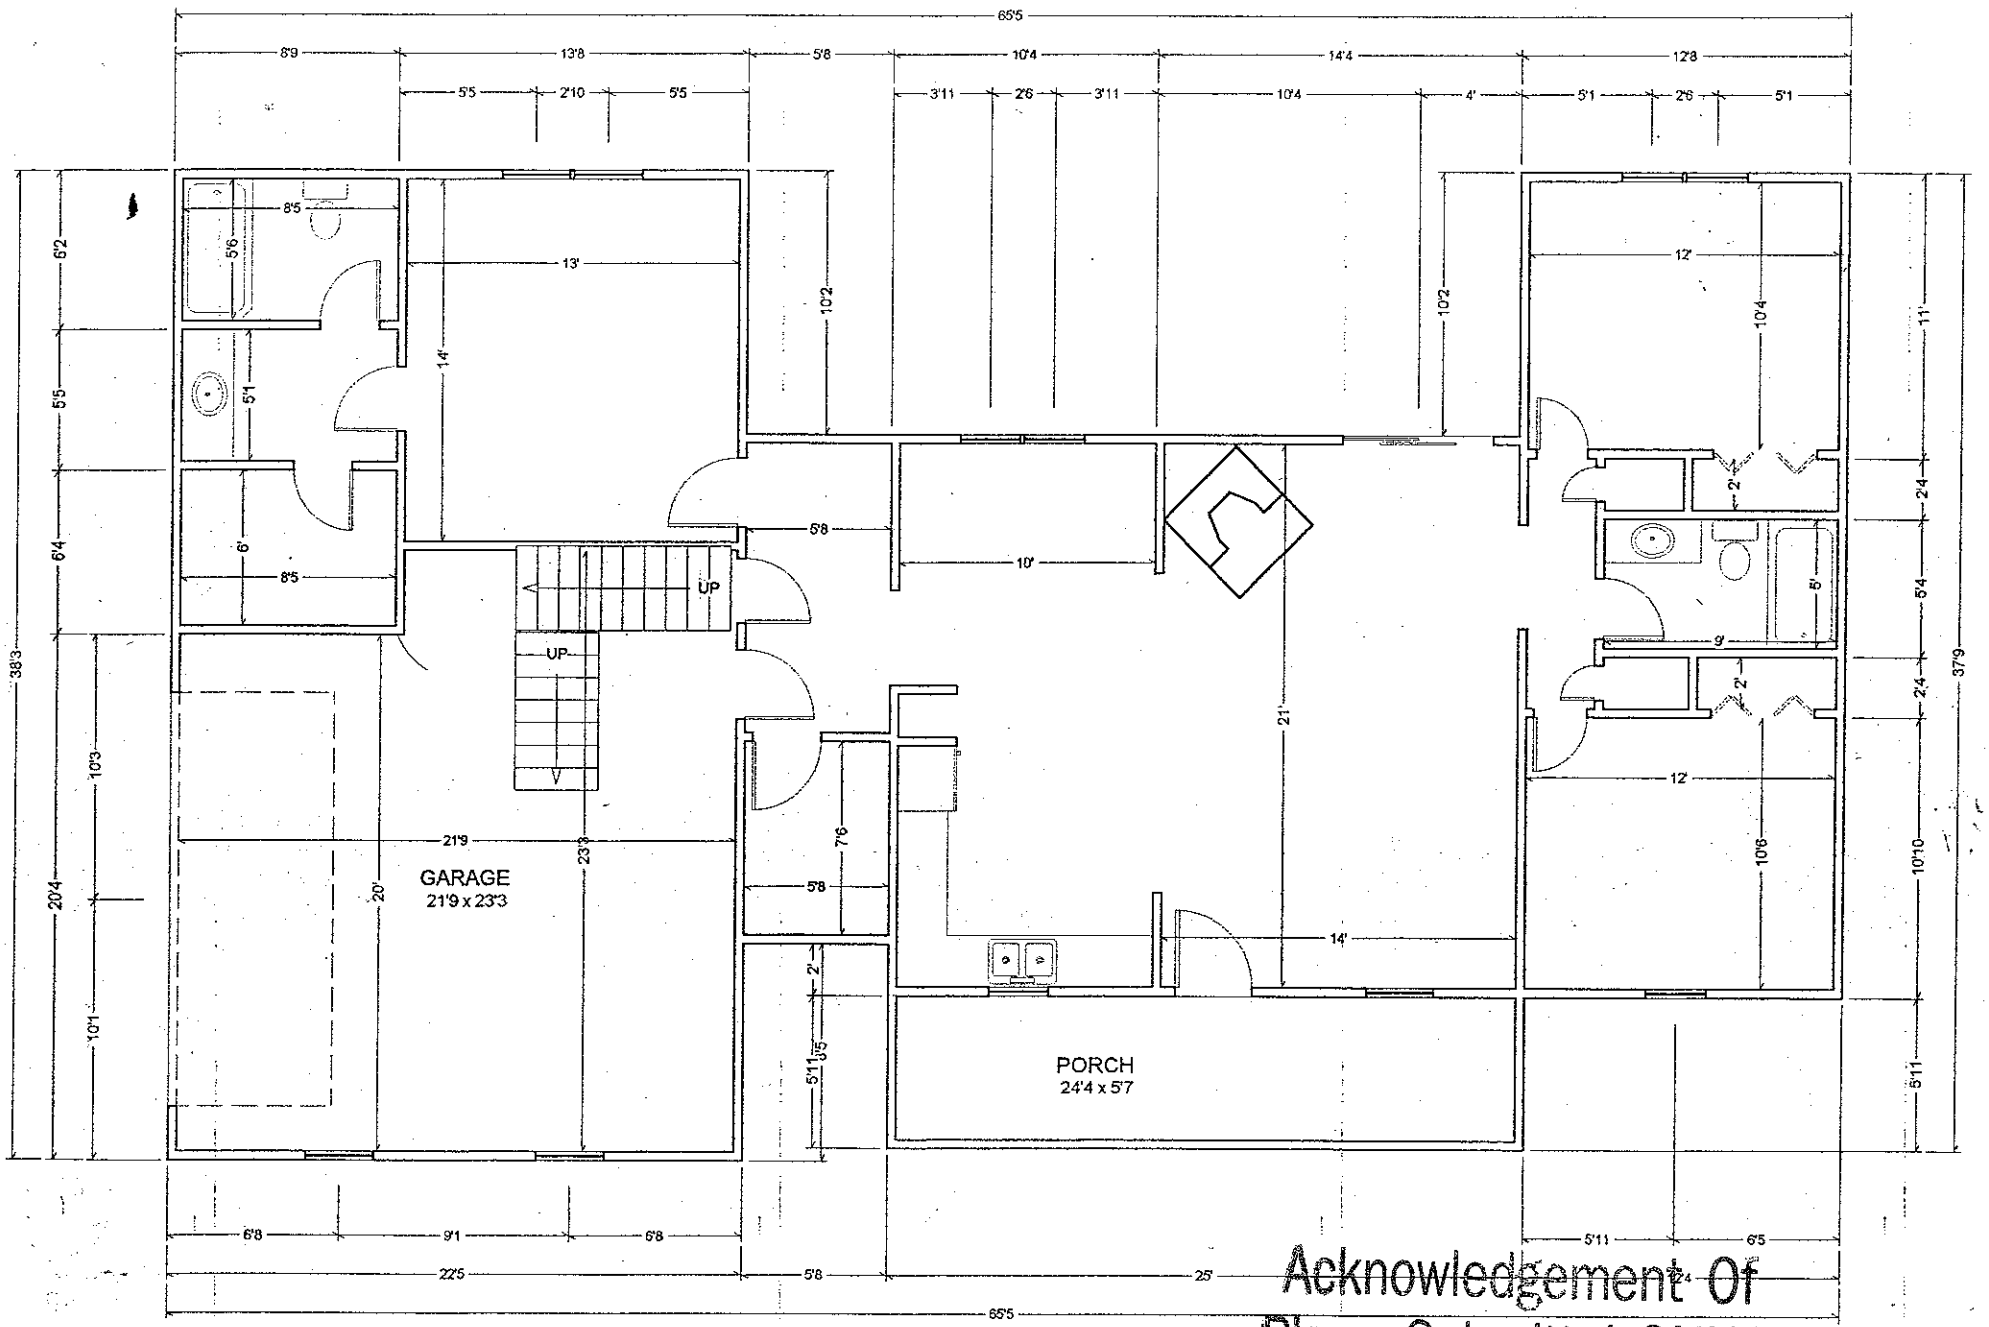


LIVING AREA
1405 sq ft

Acknowledgement Of
Plans Submittal ONLY!
STEVE HEDRICK Date 6-2-06
Date 6-2-06