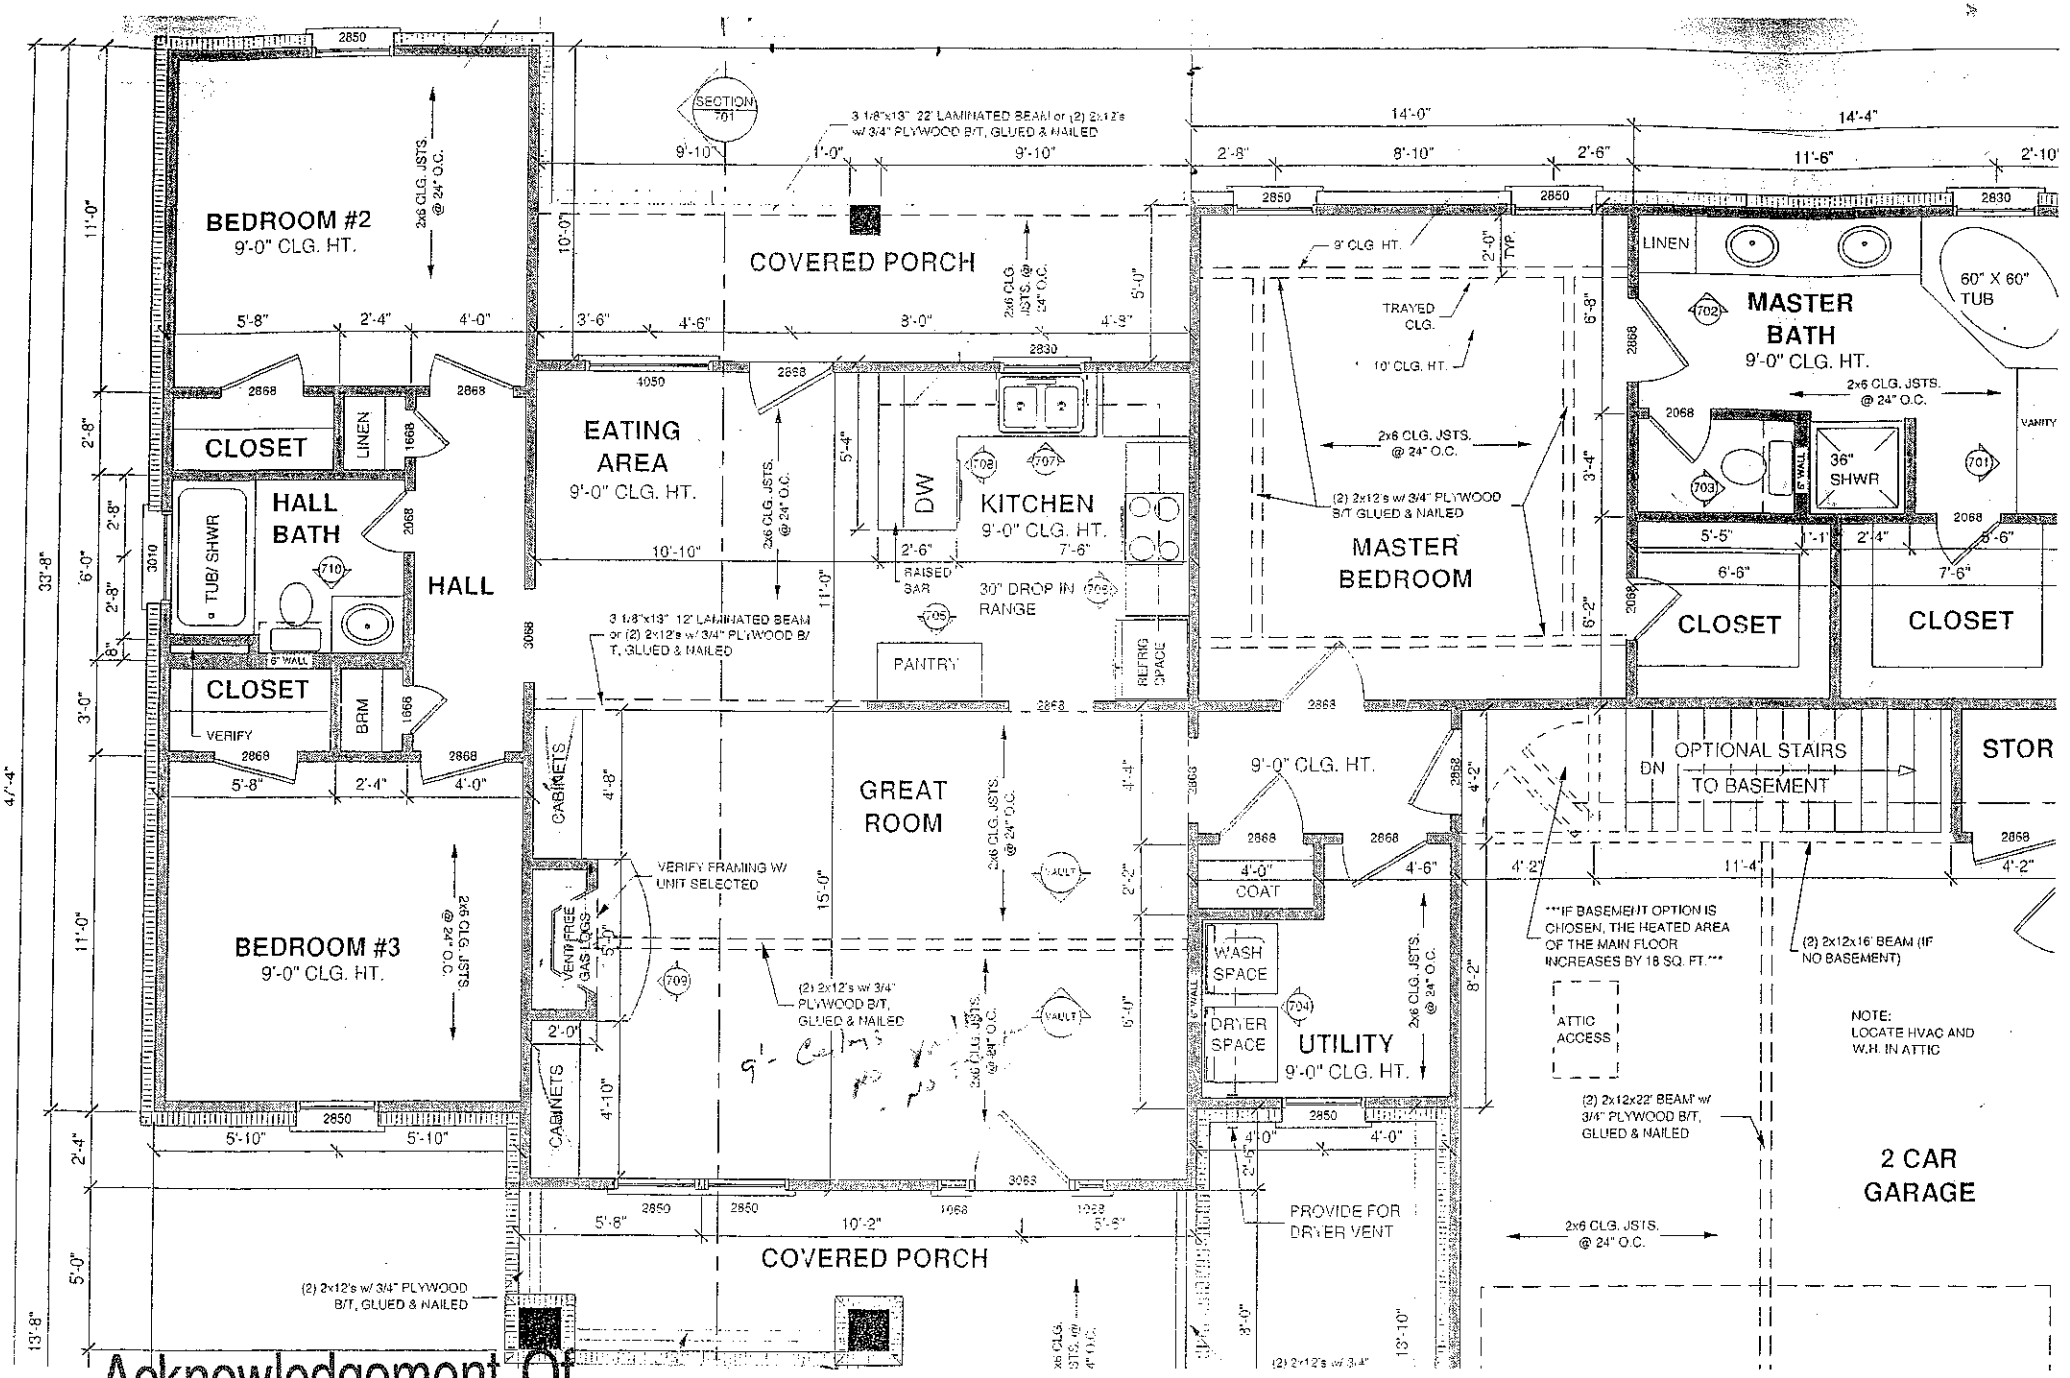


Acknowledgement Of
Plans Submittal ONLY!

Date 6/16/09

Date 1-7-09

Lot #1