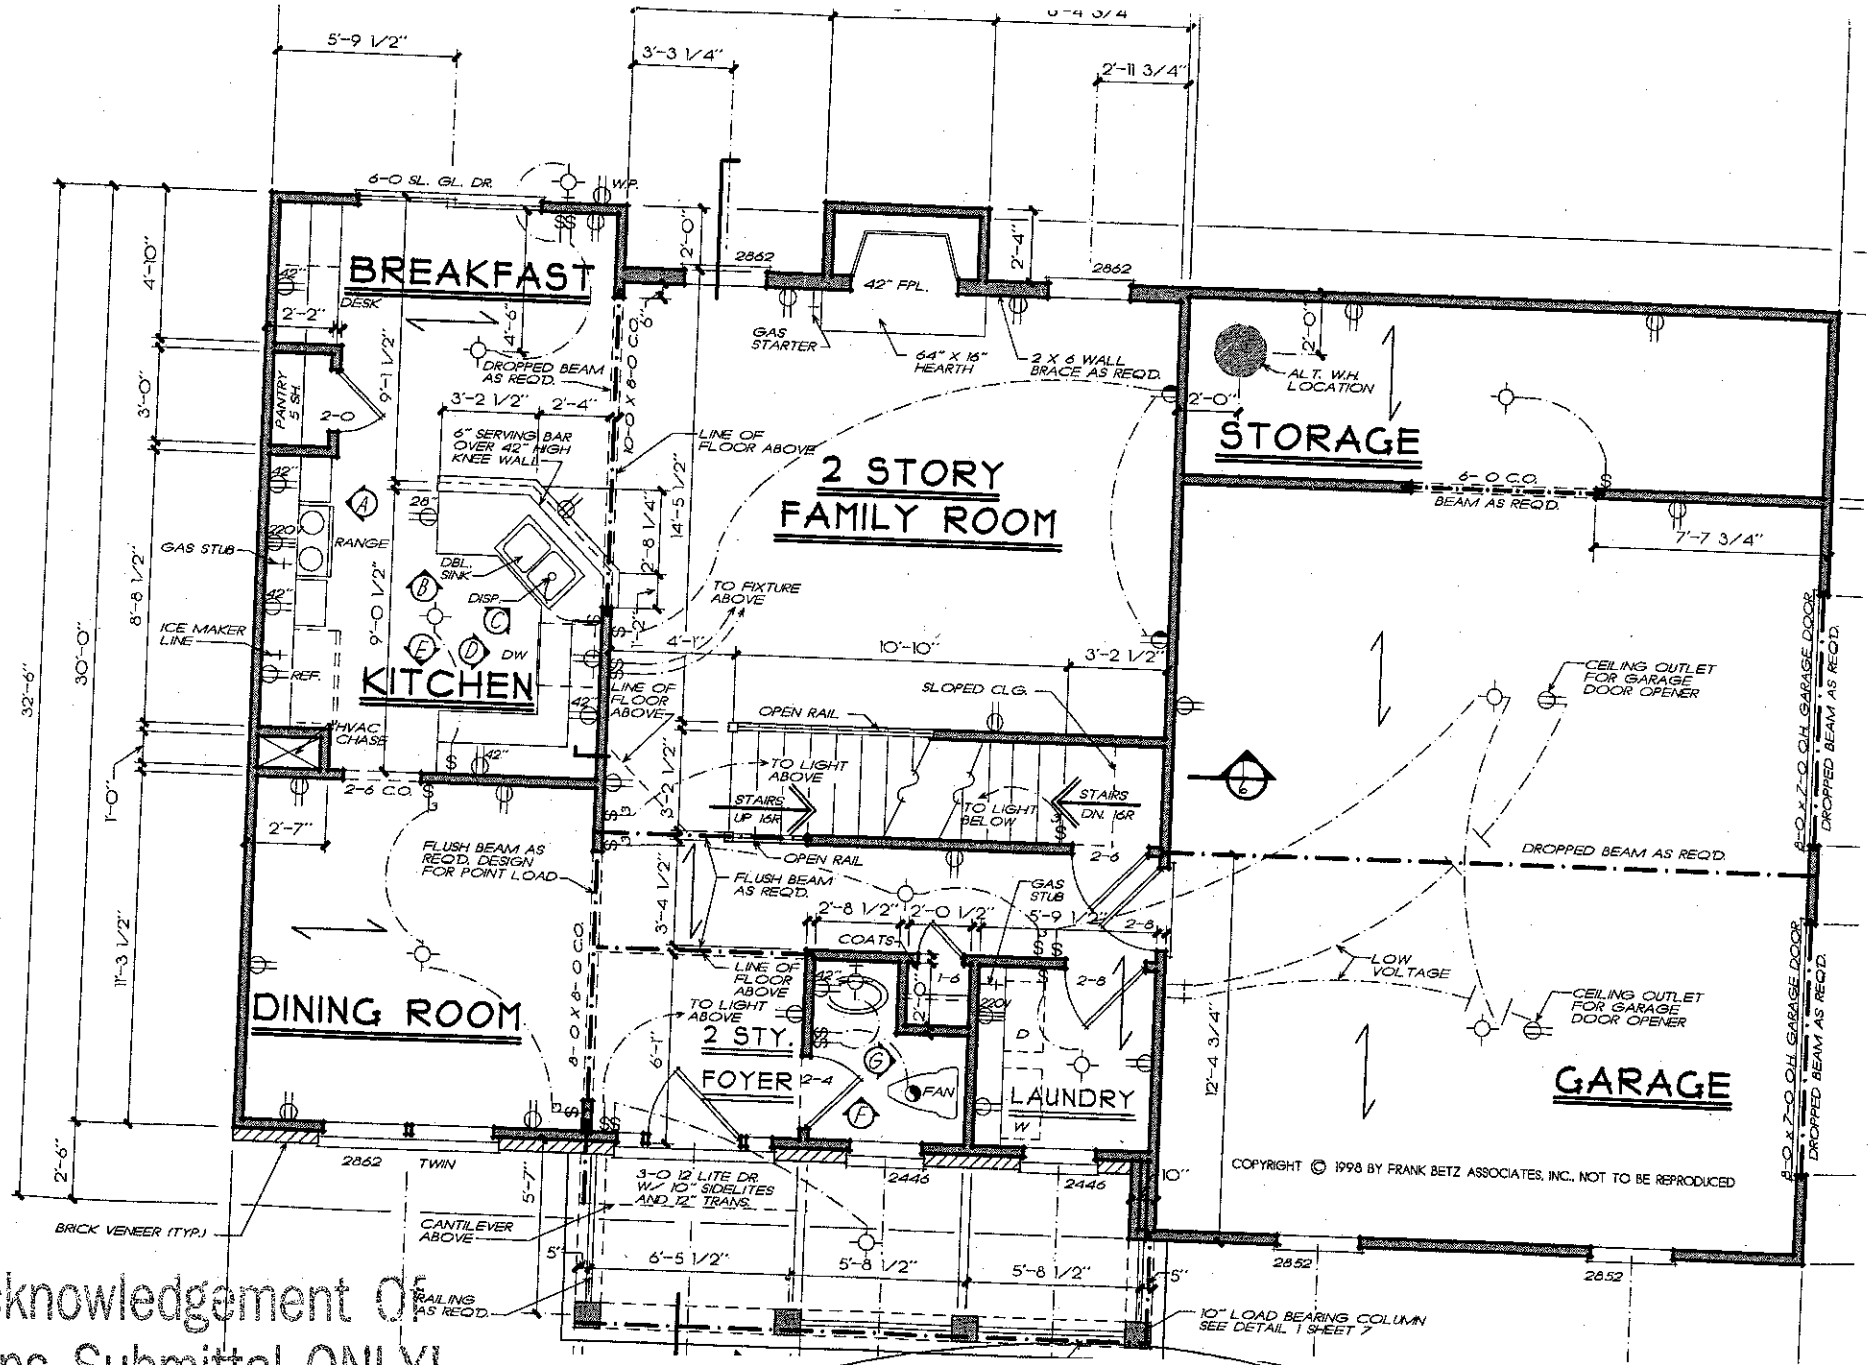


Acknowledgement Of
Plans Submittal ONLY!

STEVE HENDRICK Date 6-24-06

Date 7/7/06

REVERSED FLOOR PLAN