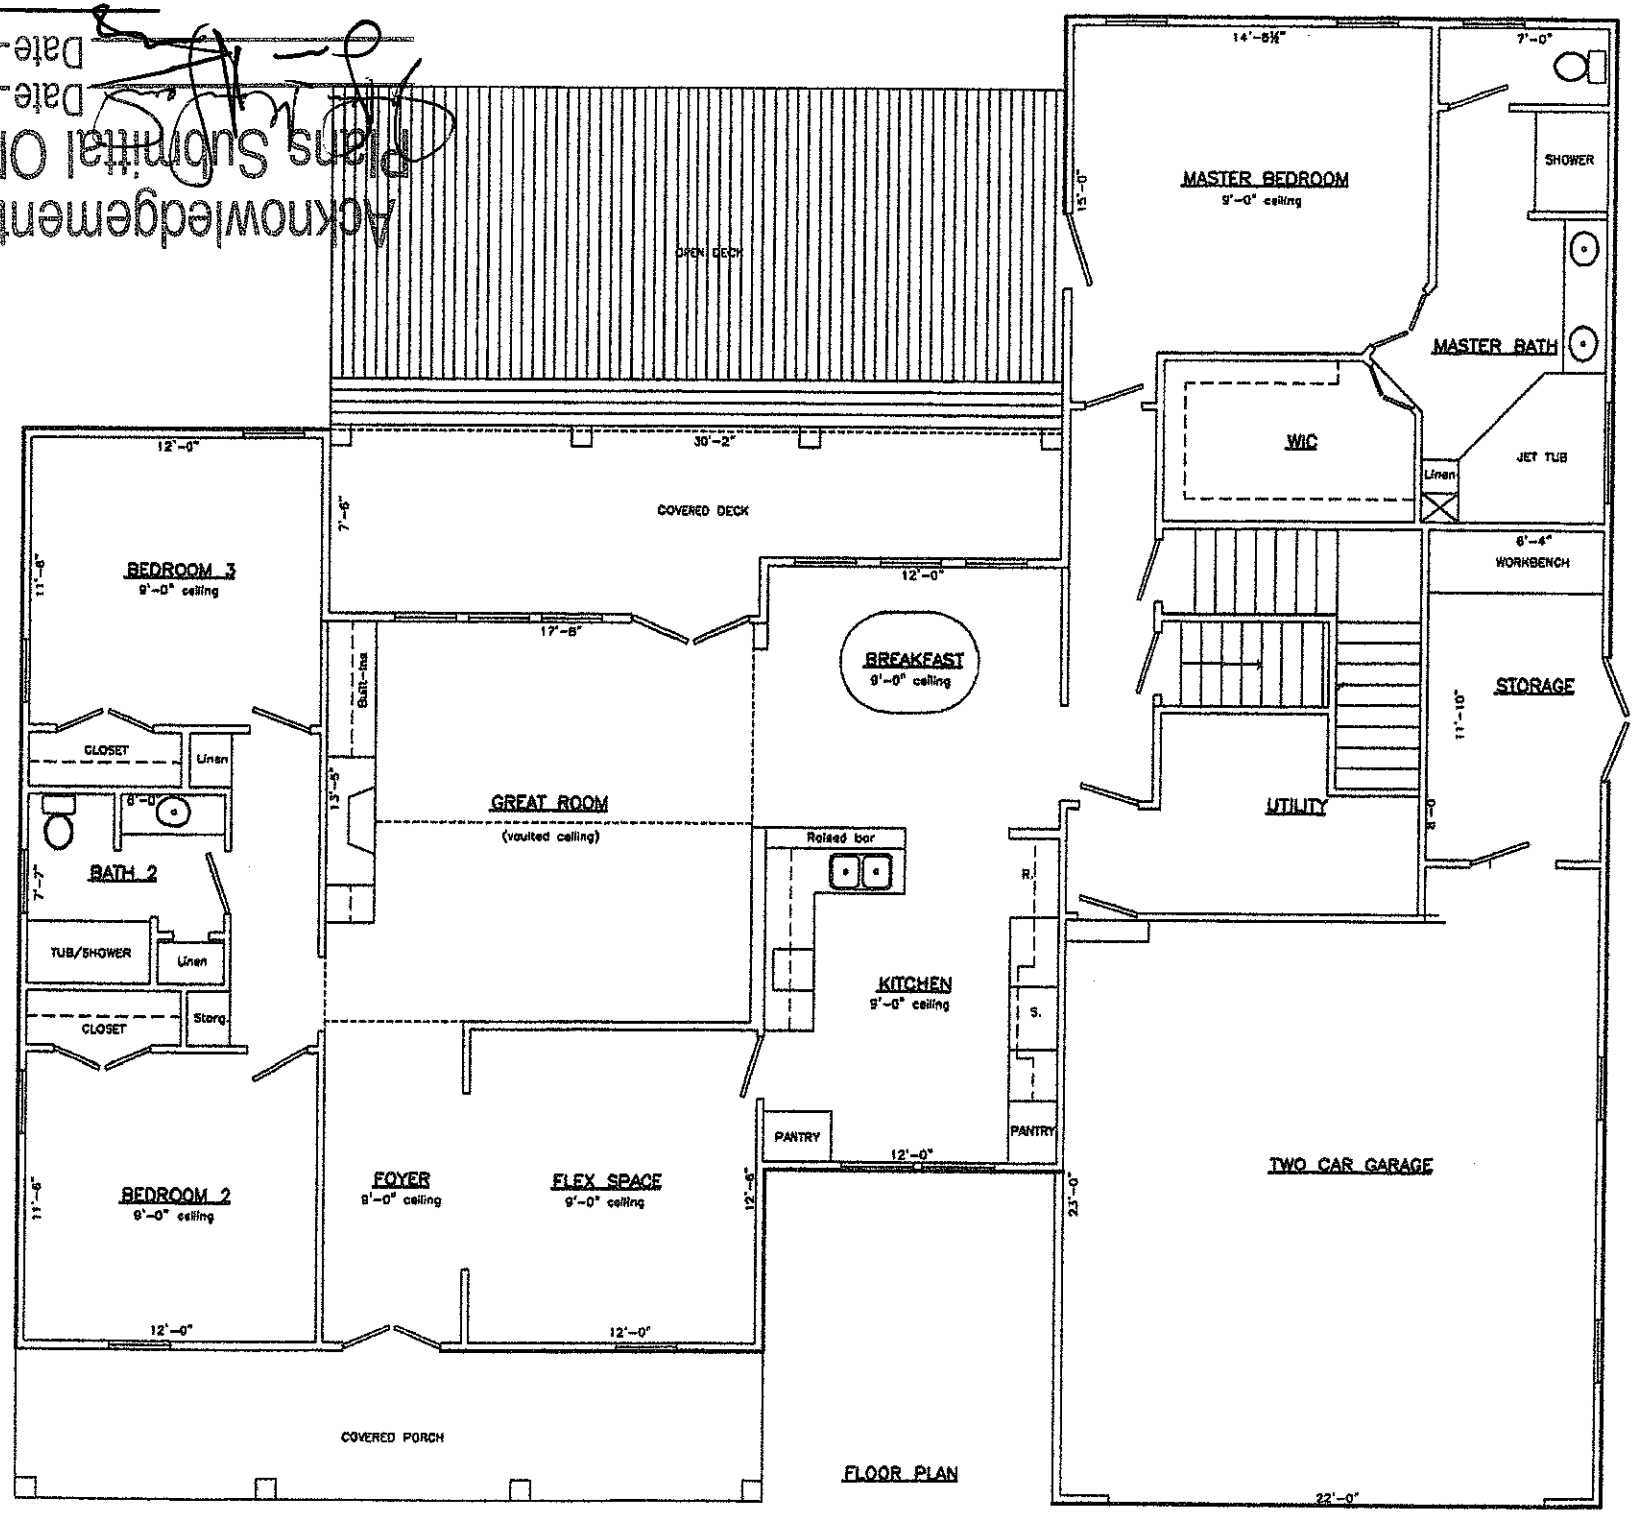

Acknowledgement Of
Plans Submittal ONLY!
Date 12/12/07
Date 10/29/08
OPEN DECK
14'-8½"
7'-0"
MASTER BEDROOM
9'-0" ceiling
15'-0"
SHOWER
MASTER BATH
WIC
Linen
JET TUB
8'-4"
WORKBENCH
STORAGE
11'-10"
8'-0"
UTILITY
COVERED DECK
30'-2"
12'-0"
7'-6"
12'-0"
17'-8"
BEDROOM 3
9'-0" ceiling
11'-6"
BREAKFAST
9'-0" ceiling
Built-ins
CLOSET
Linen
13'-6"
GREAT ROOM
(vaulted ceiling)
8'-0"
BATH 2
7'-7"
Raised bar
TUB/SHOWER
Linen
CLOSET
Storg.
KITCHEN
9'-0" ceiling
R.
S.
PANTRY
PANTRY
12'-0"
BEDROOM 2
9'-0" ceiling
11'-6"
FOYER
9'-0" ceiling
FLEX SPACE
9'-0" ceiling
12'-6"
23'-0"
TWO CAR GARAGE
12'-0"
12'-0"
COVERED PORCH
FLOOR PLAN
22'-0"