
DAS DON ALLEN & ASSOCIATES, P. A.
ENGINEERING - SURVEYING - PLANNING
111 Raceway Drive - Mooresville, N.C. 28117
(704) 664-7029 (704) 664-8041 Fax

I, certify that this map was drawn under my supervision from an actual survey made under my supervision recorded in deed book_____, page_____, and/or plat book 31, page 84, that the ratio of precision is 1':10,000, that this map was prepared in accordance with the General Statutes of North Carolina Chapter 89C. my hand and seal on the 7, day of JULY, A.D. 19 99.

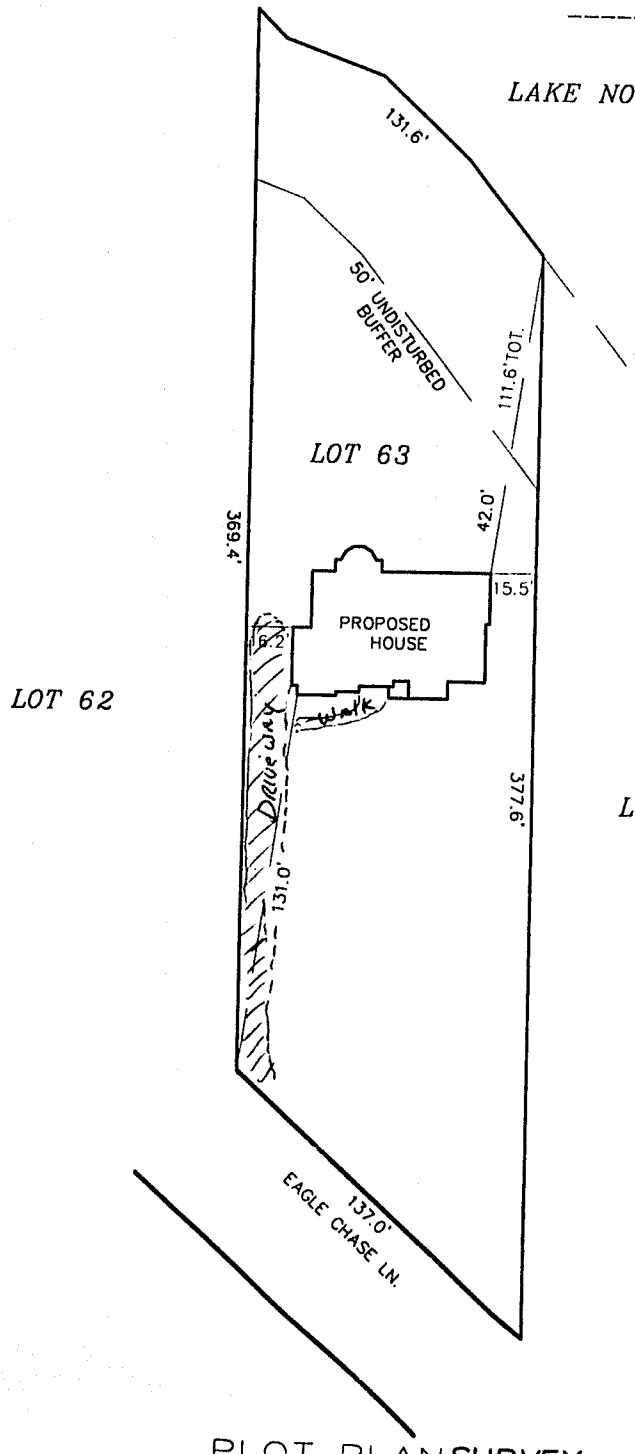

PLOT PLAN SURVEY

OF

LOT 63 WILDLIFE BAY PHASE 1

DAVIDSON TWSP., IREDELL CO., N.C.

SCALE 1"=50'

ACQUIRED BY: MANUS HOMES

FIELD BOOK:

FILE: MANUS

TAX MAP NO: