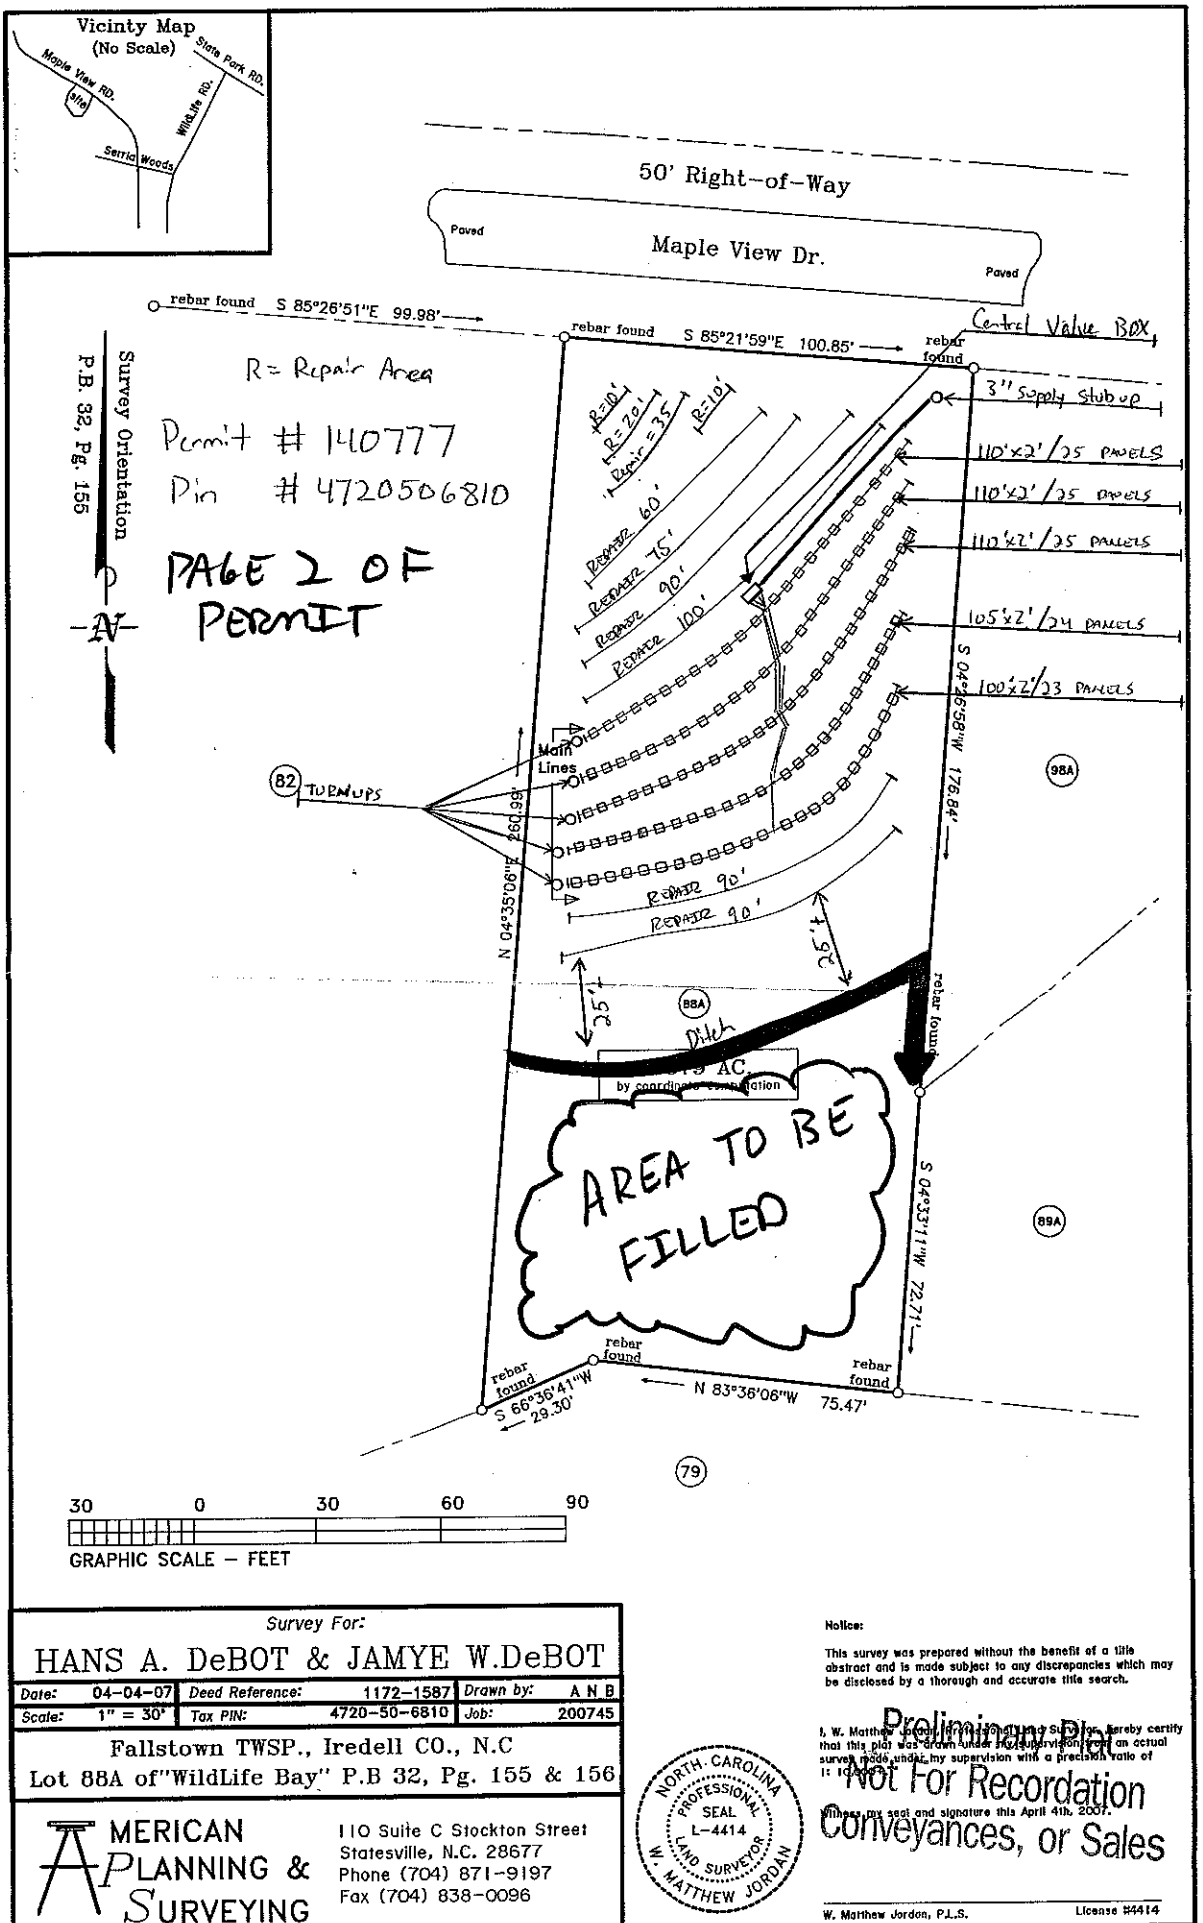


Survey For:

HANS A. DeBOT & JAMYE W.DeBOT

Date:	04-04-07	Deed Reference:	1172-1587	Drawn by:	A N B
Scale:	1" = 30'	Tax PIN:	4720-50-6810	Job:	200745

Fallstown TWSP., Iredell CO., N.C

Lot 88A of "WildLife Bay" P.B 32, Pg. 155 & 156

AMERICAN PLANNING & SURVEYING

110 Suite C Stockton Street
Statesville, N.C. 28677
Phone (704) 871-9197
Fax (704) 838-0096

NORTH CAROLINA PROFESSIONAL SEAL L-4414 LAND SURVEYOR W. MATTHEW JORDAN

Notice:


This survey was prepared without the benefit of a title abstract and is made subject to any discrepancies which may be disclosed by a thorough and accurate title search.

I, W. Matthew Jordan, Surveyor, hereby certify that this plat was drawn under my supervision from an actual survey made under my supervision with a precision ratio of 1: 10,000.

Witness my seal and signature this April 4th, 2007.

Preliminary Plat
Not For Recordation
Conveyances, or Sales

W. Matthew Jordan, P.L.S. License #4414

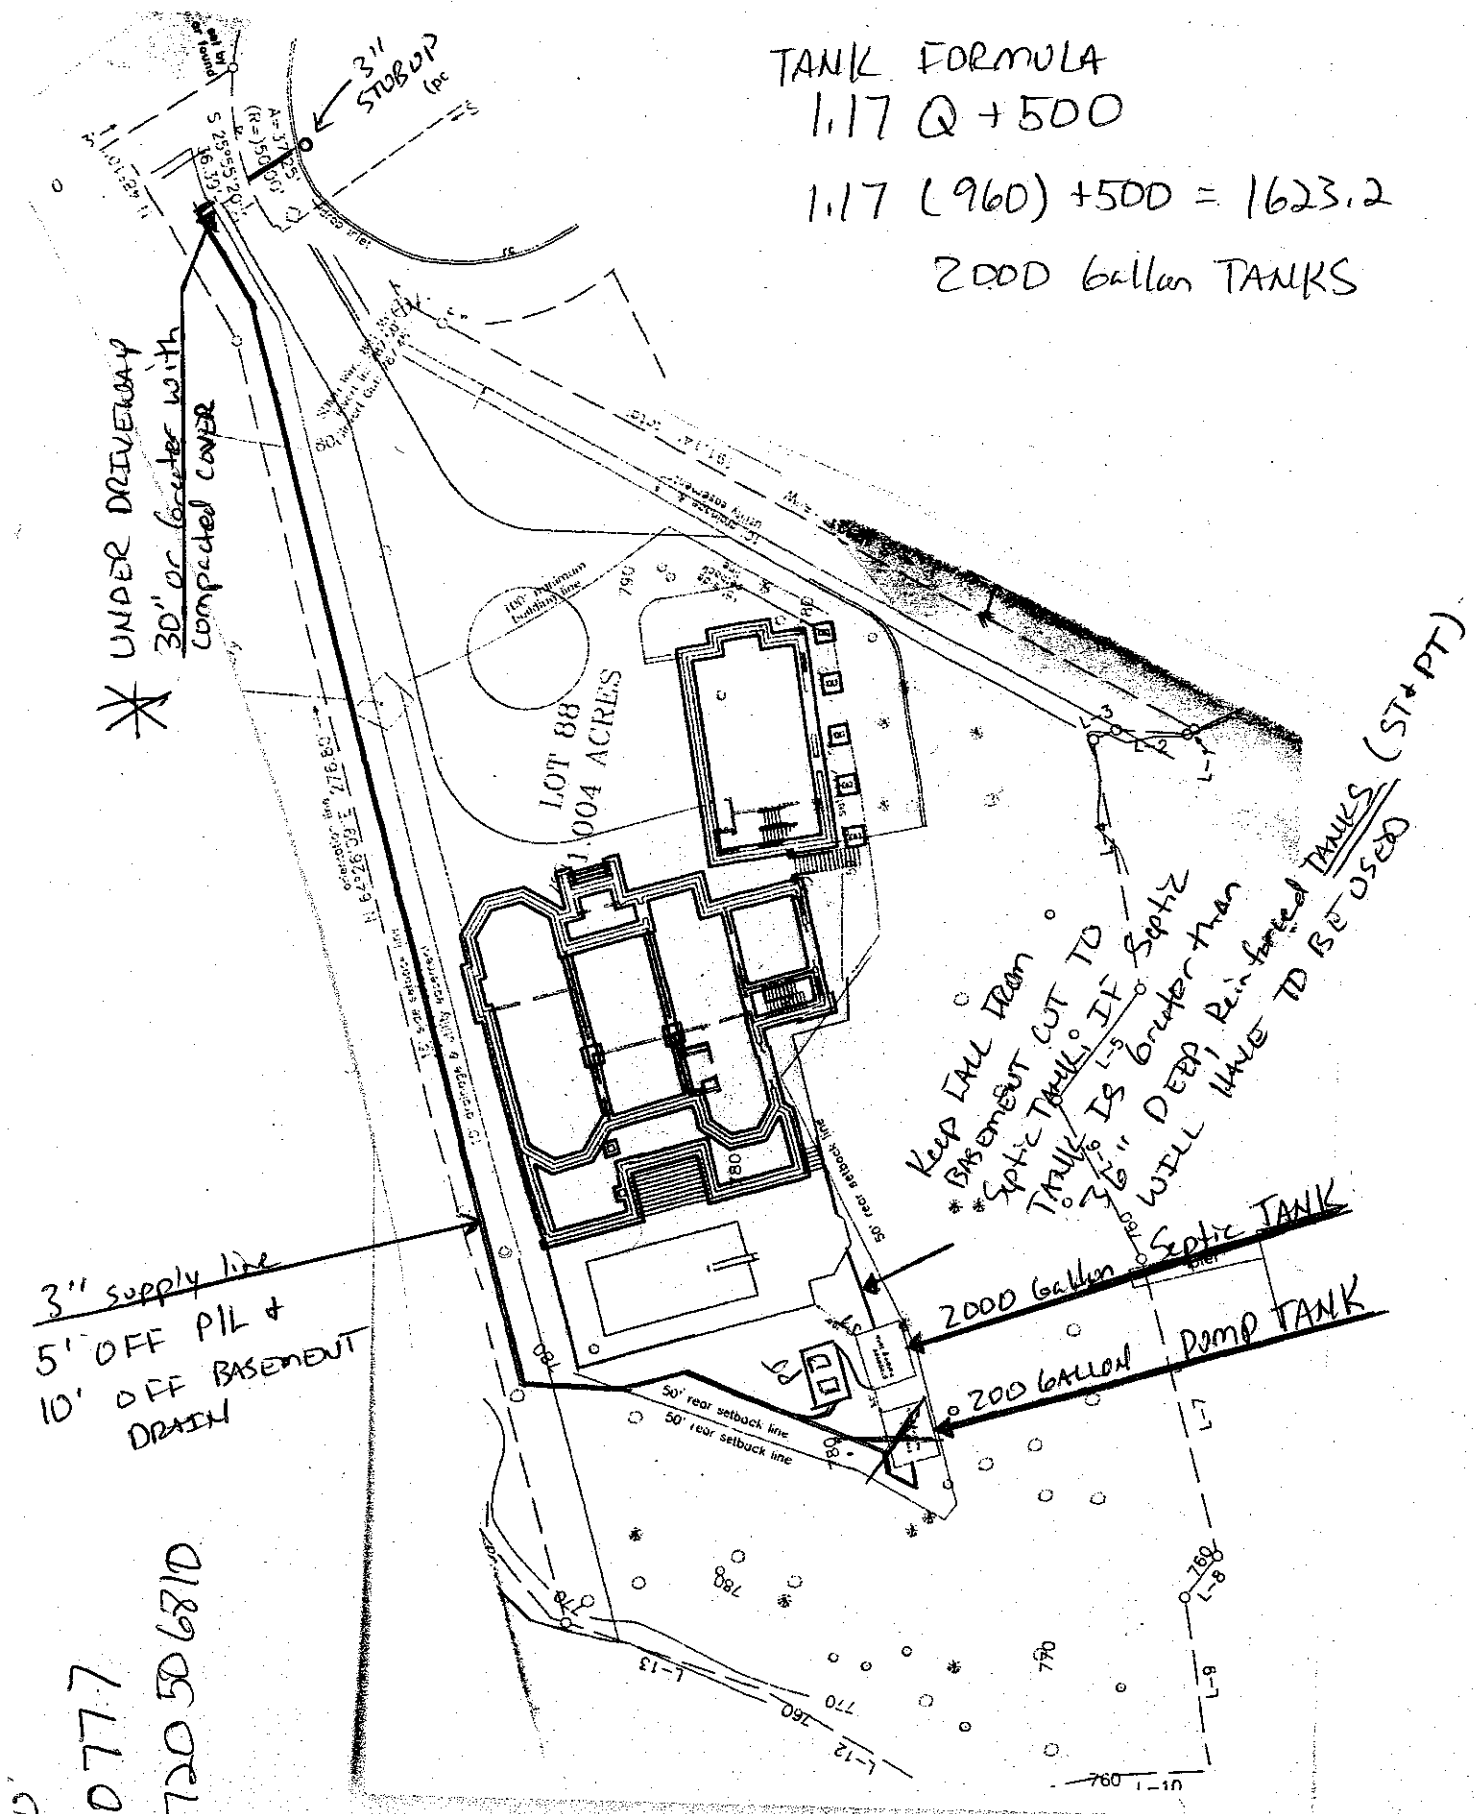

PAGE 1 OF PERMIT