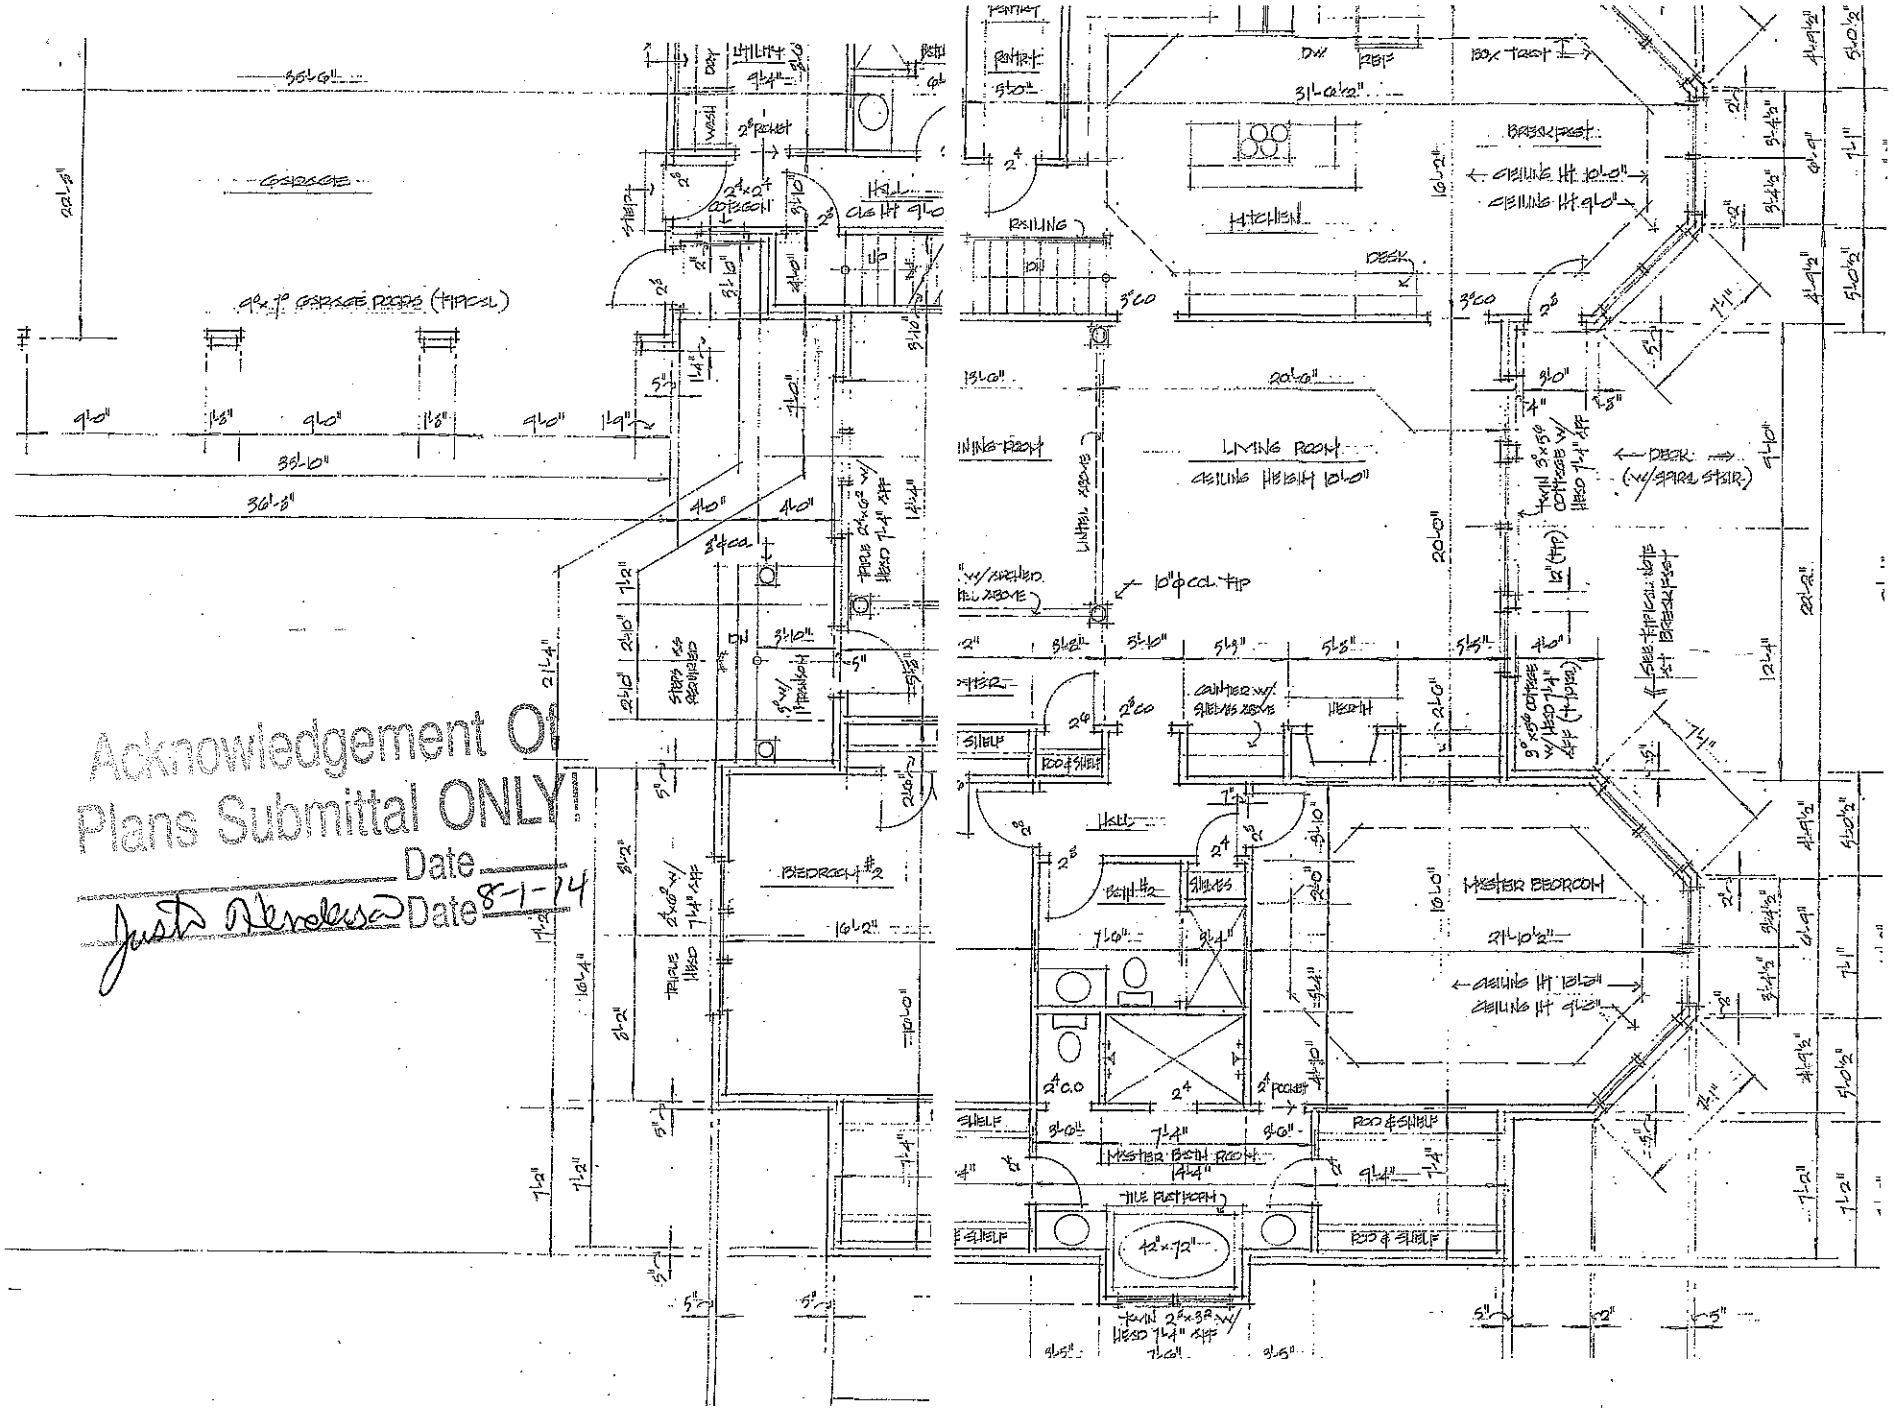
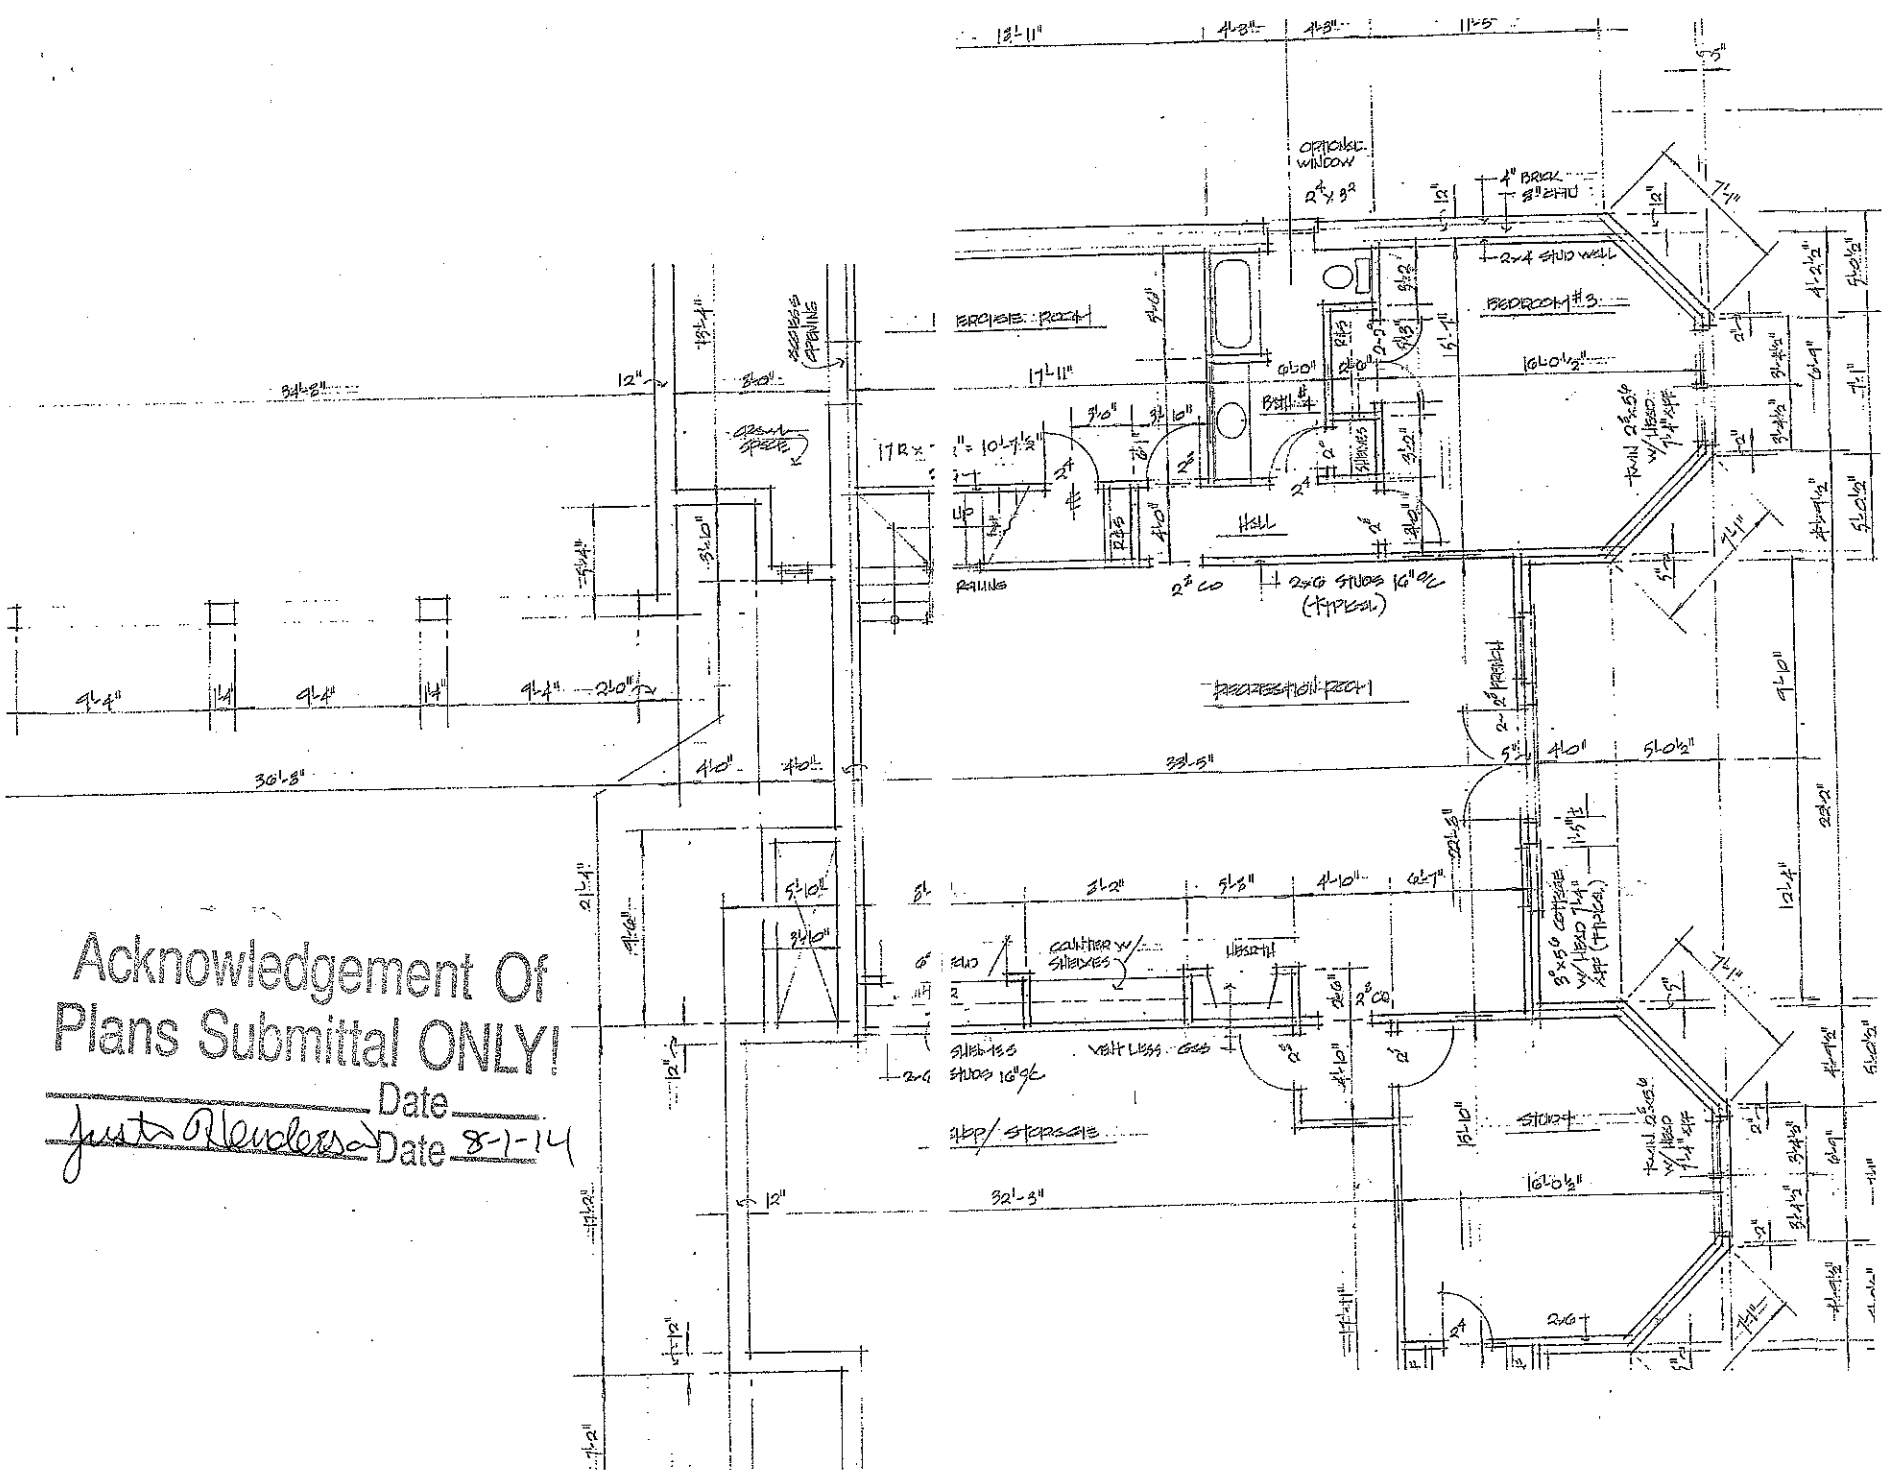

GARAGE
LIVING ROOM
KITCHEN
BREAKFAST
DINING ROOM
BEDROOM #2
MASTER BEDROOM
MASTER BATH ROOM
DECK
(W/SPIRAL STAIR)
Acknowledgement Of
Plans Submittal ONLY!
Date
Date 8-1-14



Acknowledgement Of Plans Submittal ONLY!

Date

Date 8-1-14