
Bruce Guild
Lot 71 Sec I
Wildlife Bay

PRESSURE MANIFOLD DESIGN

ATTACHMENT TO P.D.# 74849

TAX MAP # 4639 73 4550

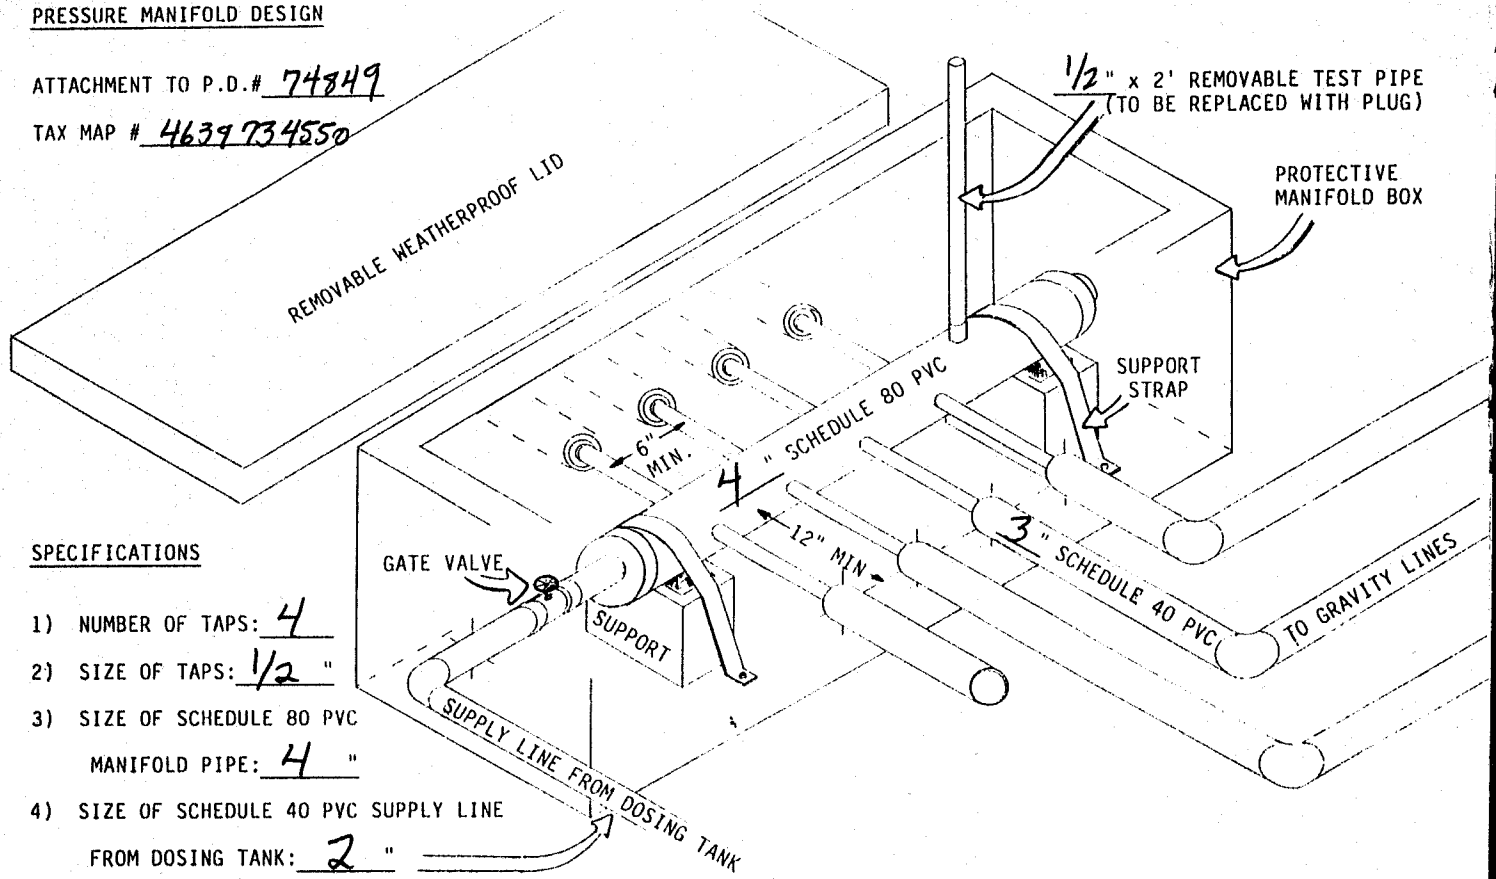

SPECIFICATIONS

1) NUMBER OF TAPS: 4
2) SIZE OF TAPS: 1/2 "
3) SIZE OF SCHEDULE 80 PVC MANIFOLD PIPE: 4 "
4) SIZE OF SCHEDULE 40 PVC SUPPLY LINE FROM DOSING TANK: 2 "