

Acknowledgement Of
Plans Submittal ONLY!
Date 7-8-04
Date 7/8/04

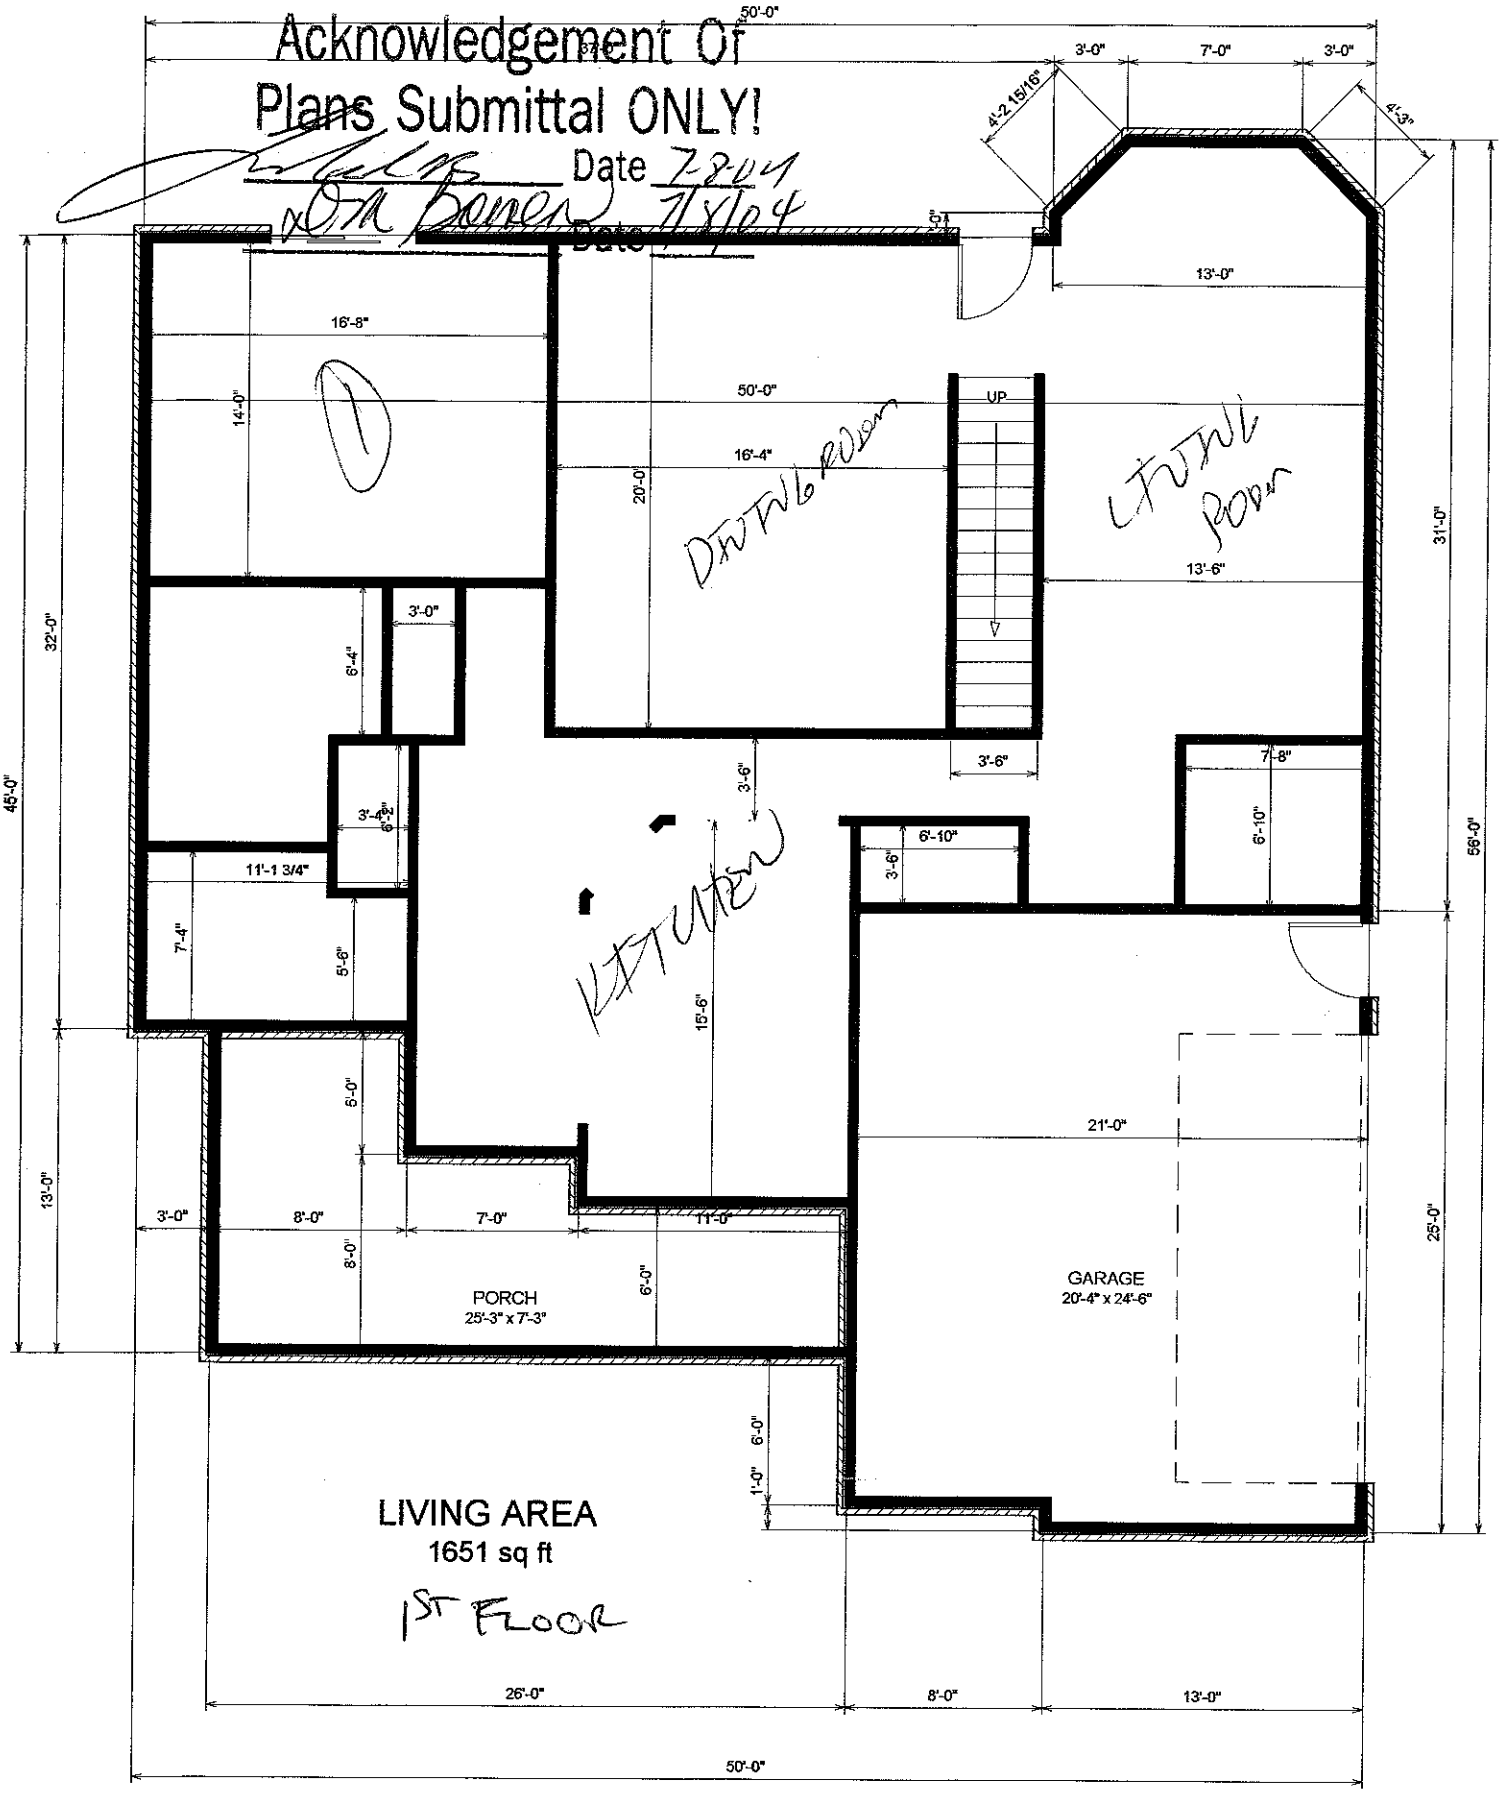

EFC Builders May 7, 2004

APPROVED 4 BEDROOM

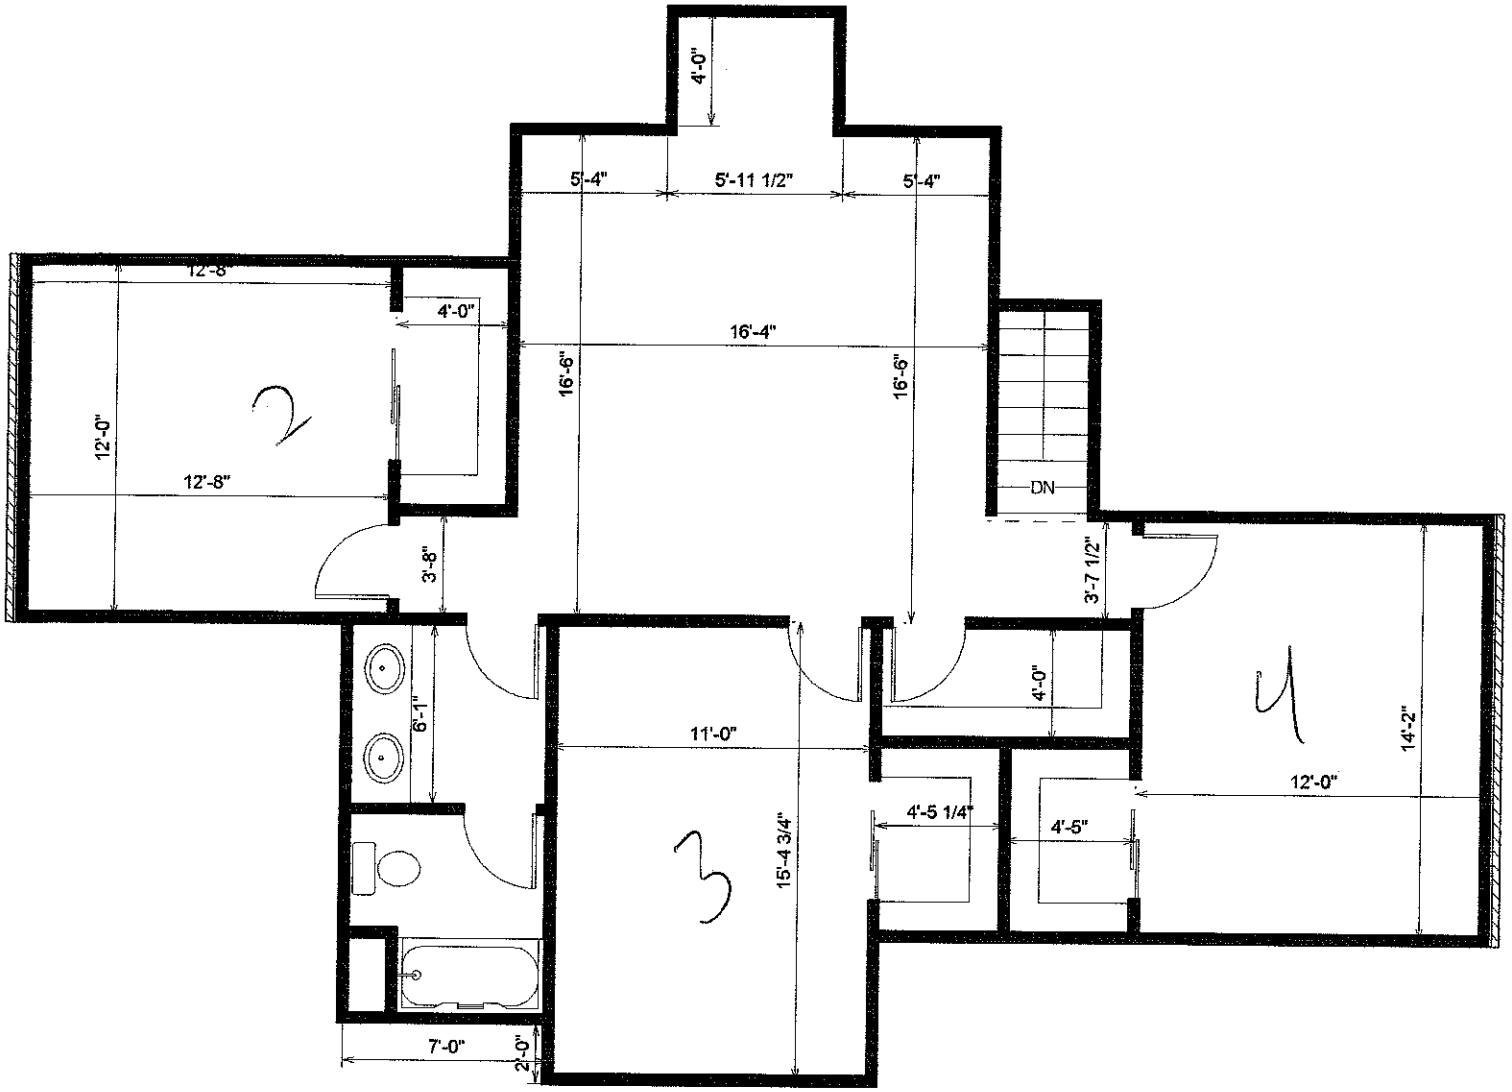

LIVING AREA
1056 sq ft

2ND Floor

EFC Builders May 7, 2004

UNFINISHED
BASEMENT