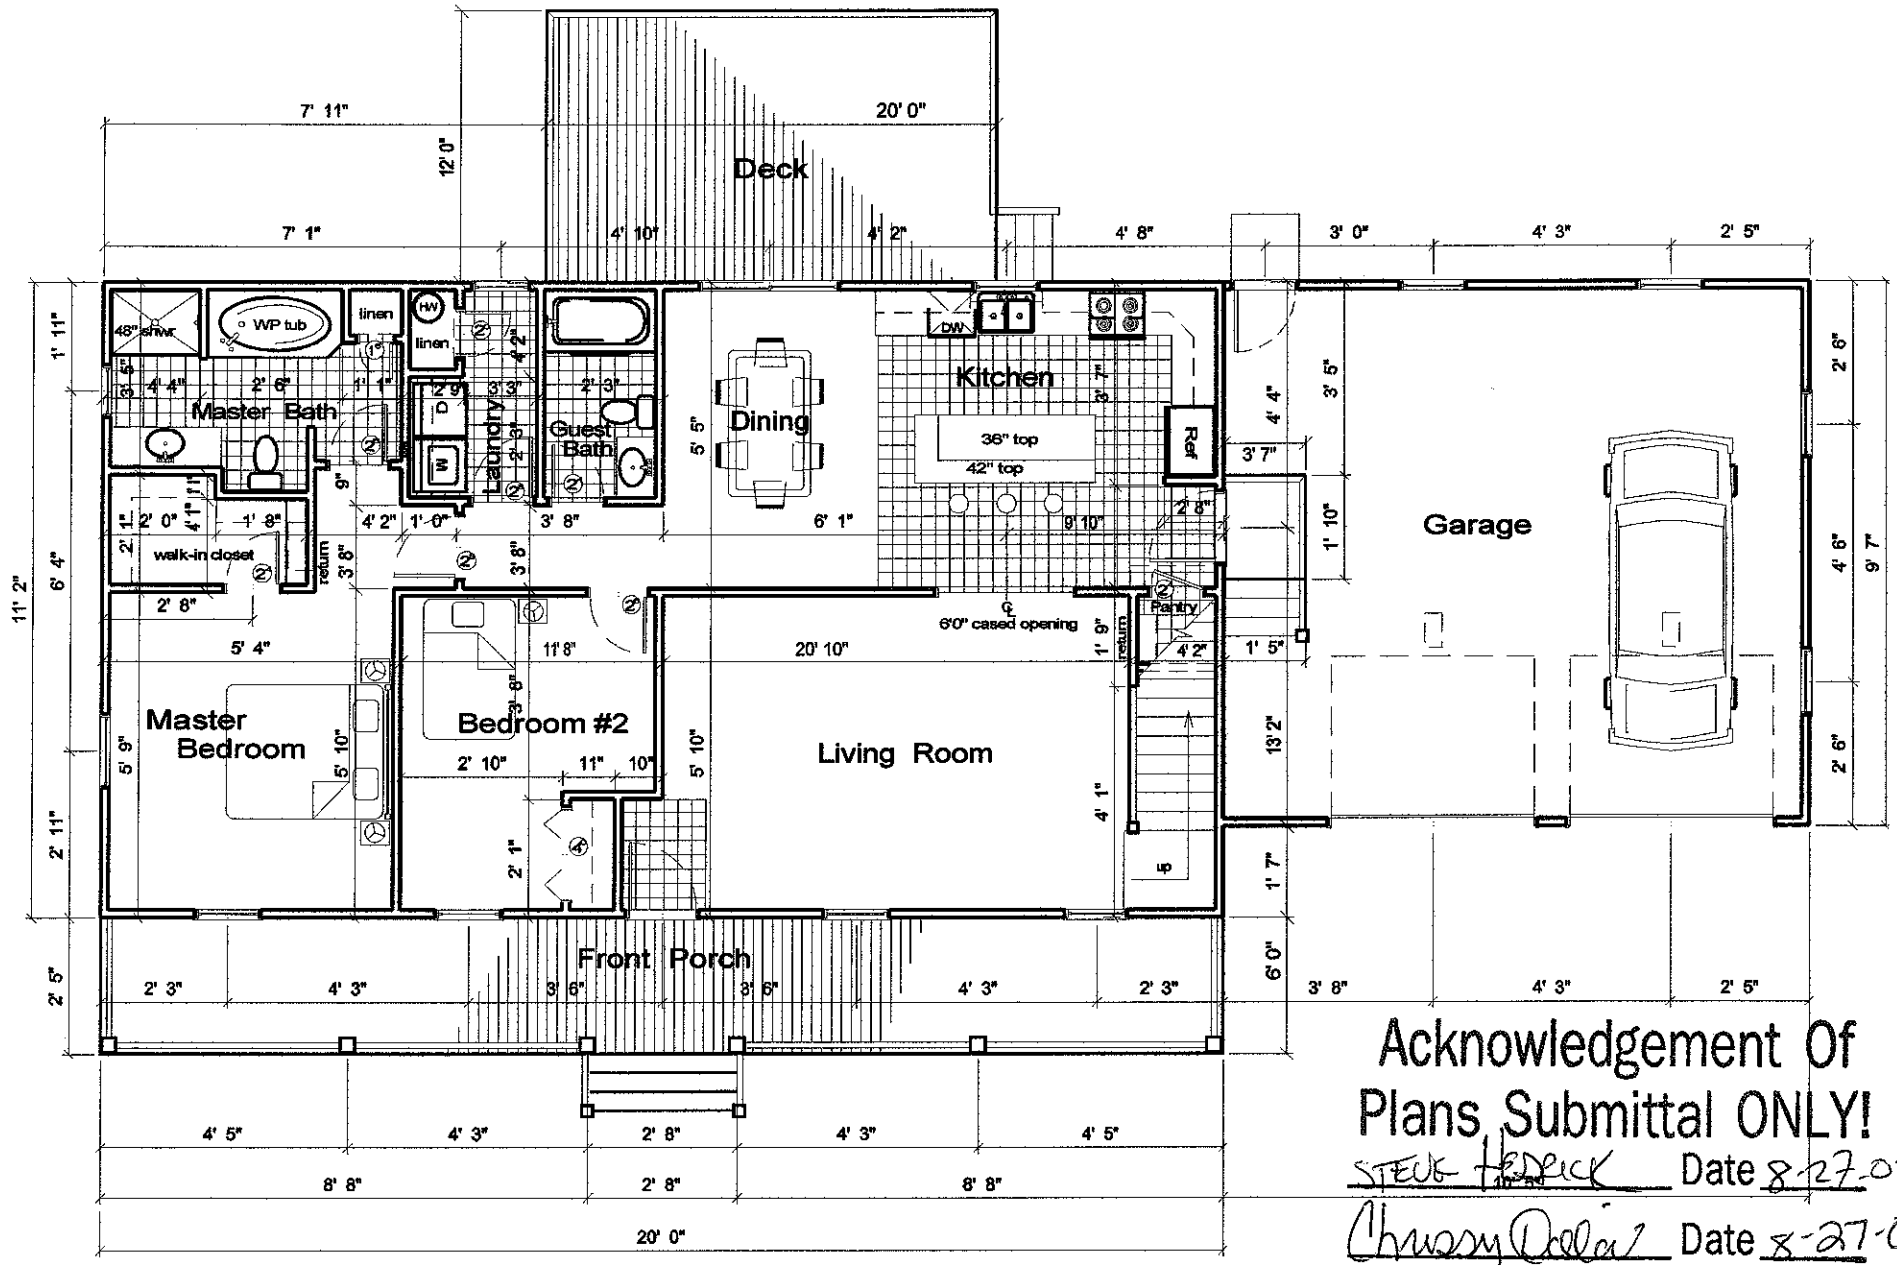


Main Level Floor Plan

1/4" = 1'0"


Acknowledgement Of Plans Submittal ONLY!

STEVE HEDRICK Date 8-27-03

Chrissy Dillard Date 8-27-03

A Residence for TJ & Chrissy Dillard

061203 krl

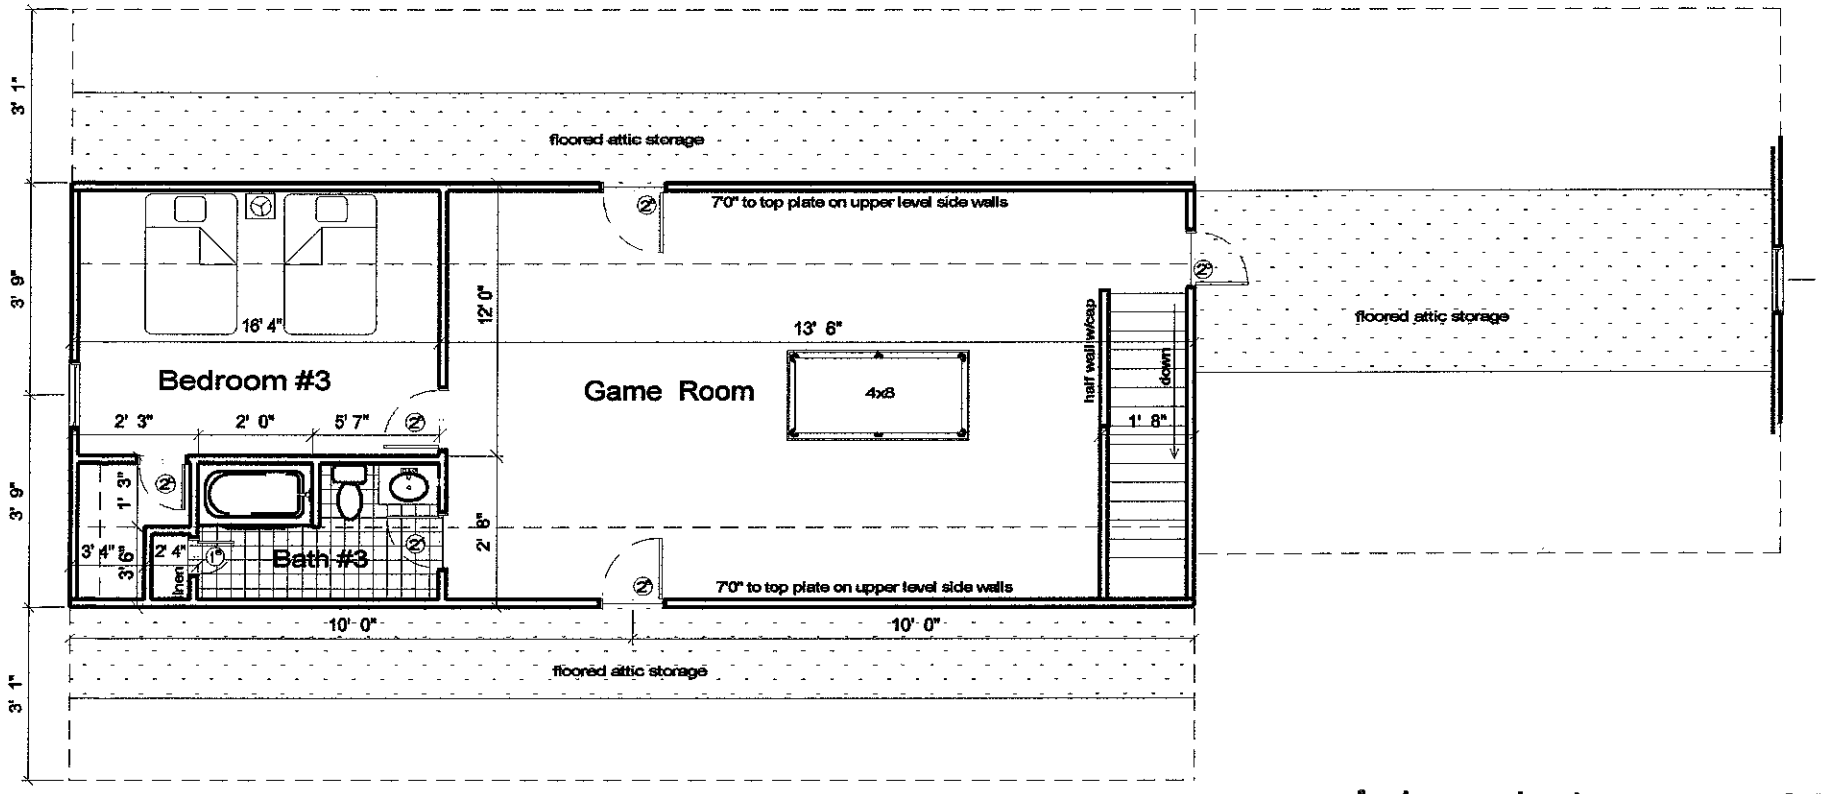

Upper Level Floor Plan

1/4" = 1'0"

Acknowledgement Of Plans Submittal ONLY!

STEVE HESELICK Date 8-27-03

Chuss Dolan Date 8-27-03