
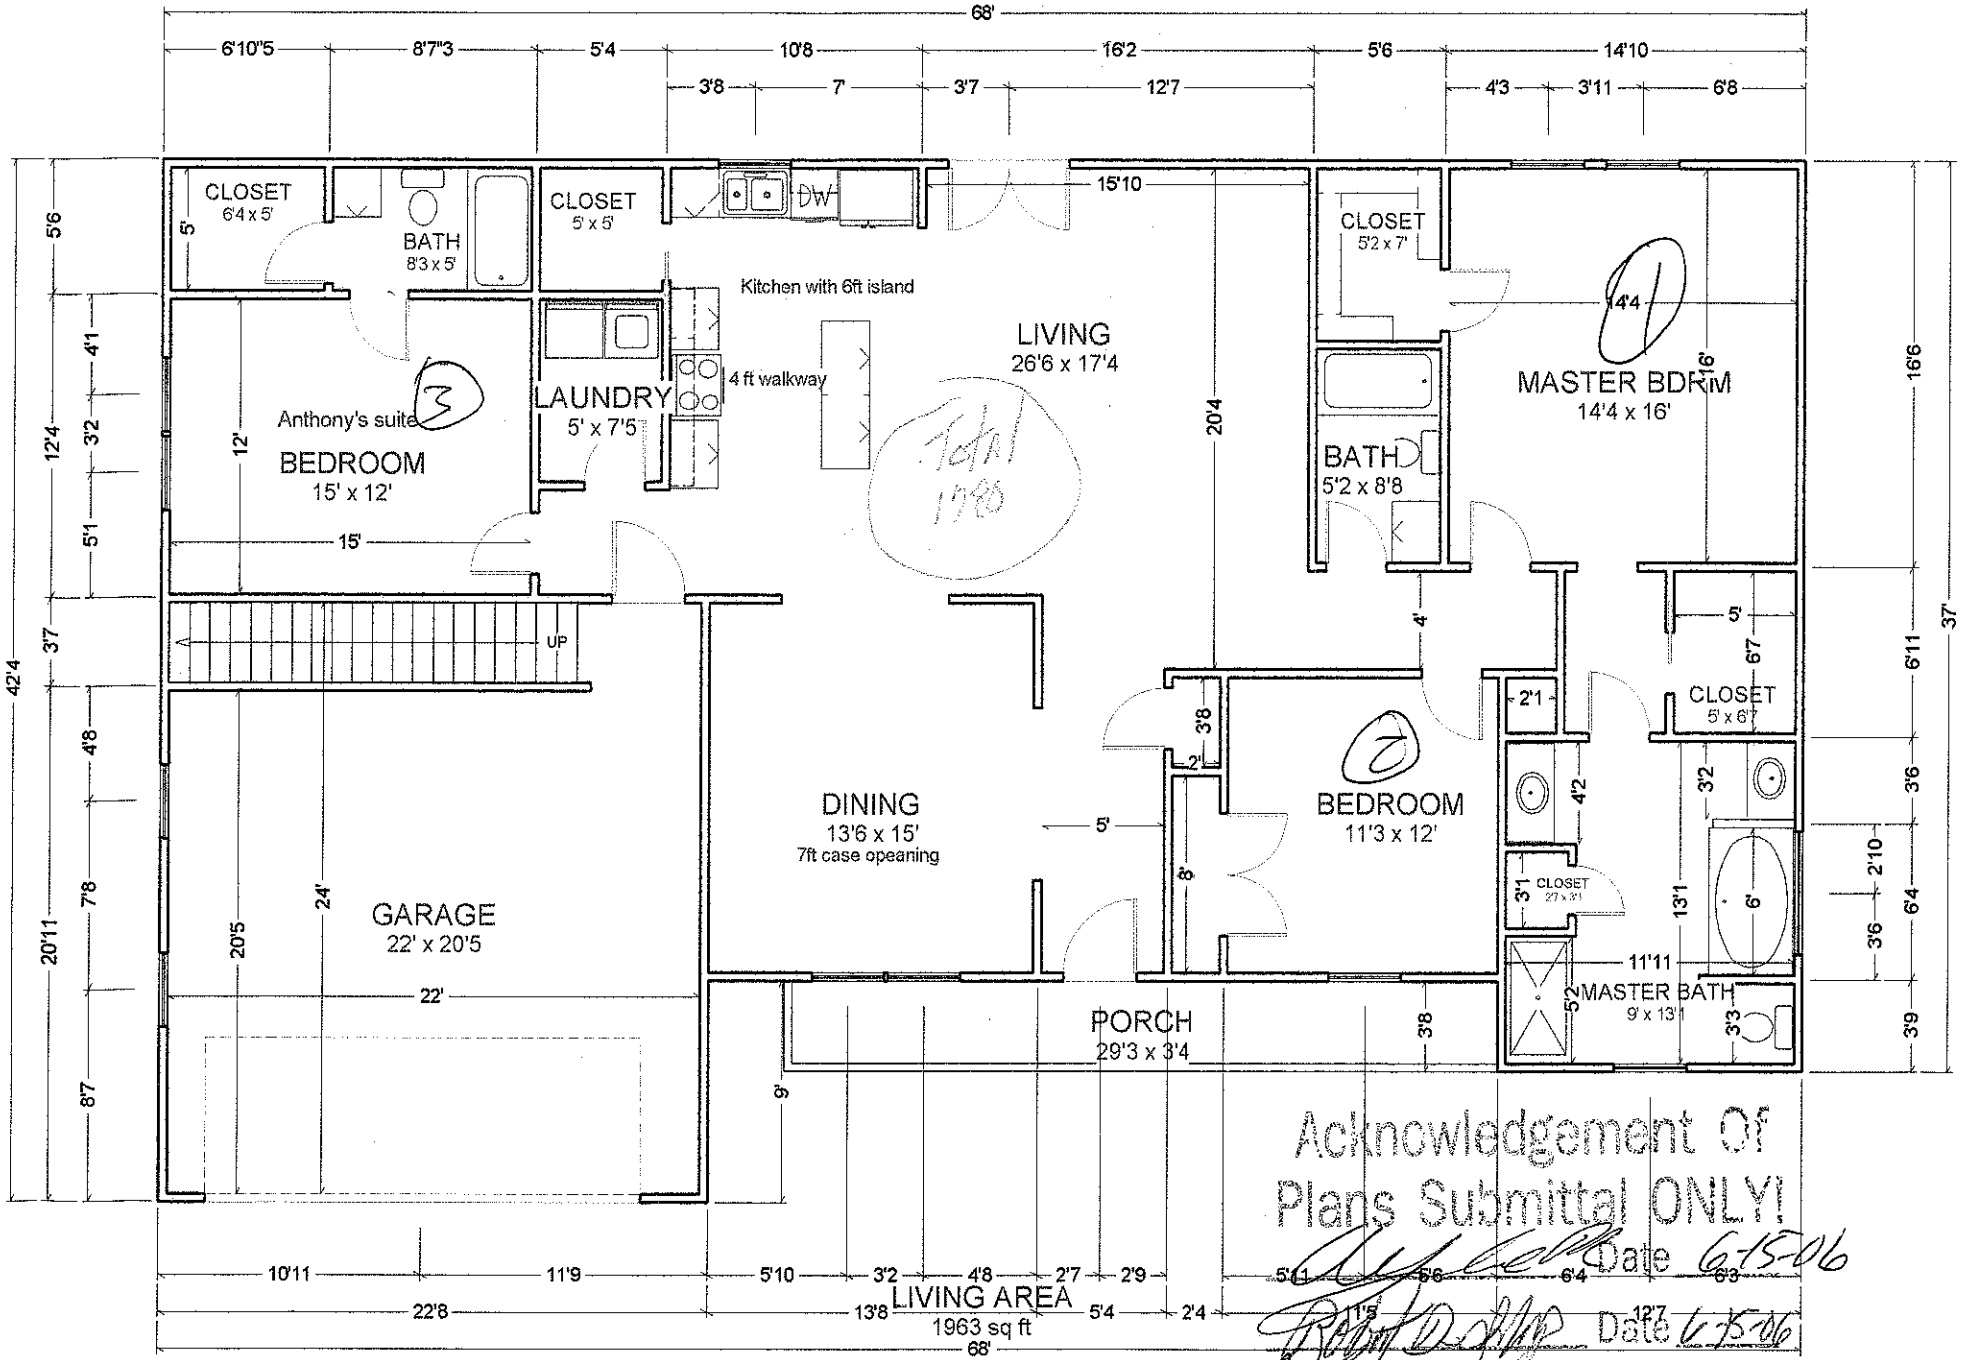


Acknowledgement Of
Plans Submittal ONLY!

Date 6-15-06

Date 6-15-06

Approved 3 BEDROOM PLAN
ALL UPSTAIRS OPEN
OR BASEMENT OPEN WITH NO POTENTIAL BEDS

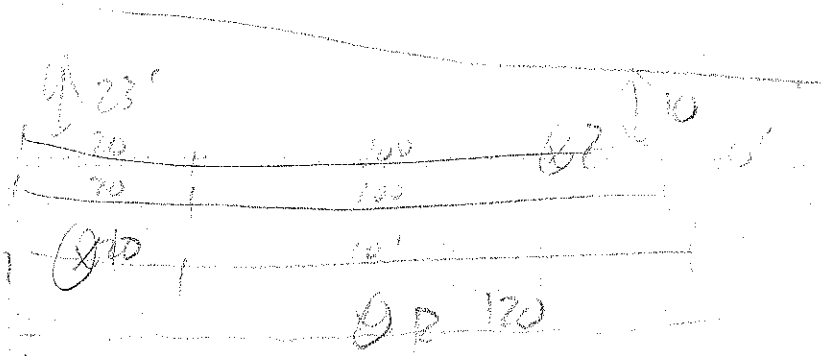

31" TB

DYSON 1993