
LOT #70

48' 6"

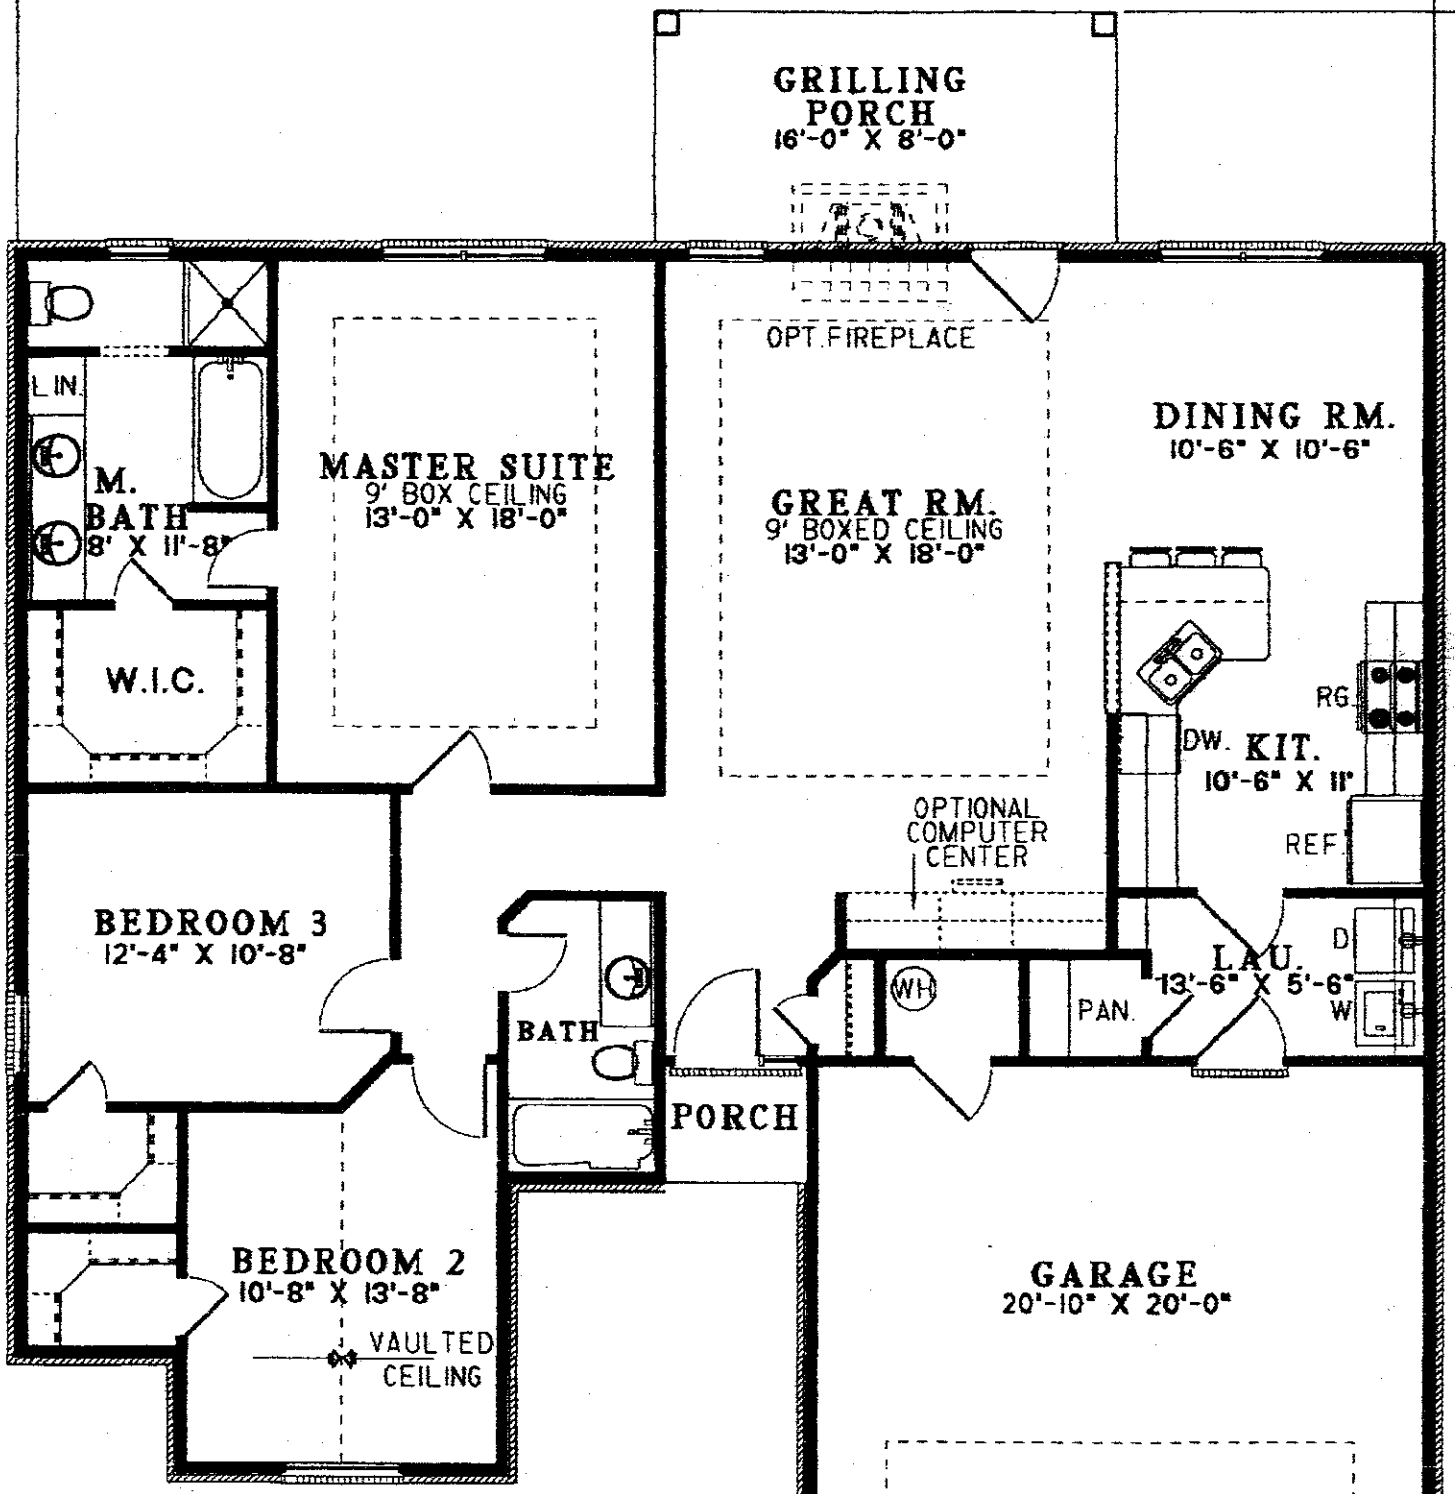

54' 8"

Acknowledgement Of
Plans Submittal ONLY!

STEVE HEDRICK Date 8-4-04

Date 8-4-04

Main Flo