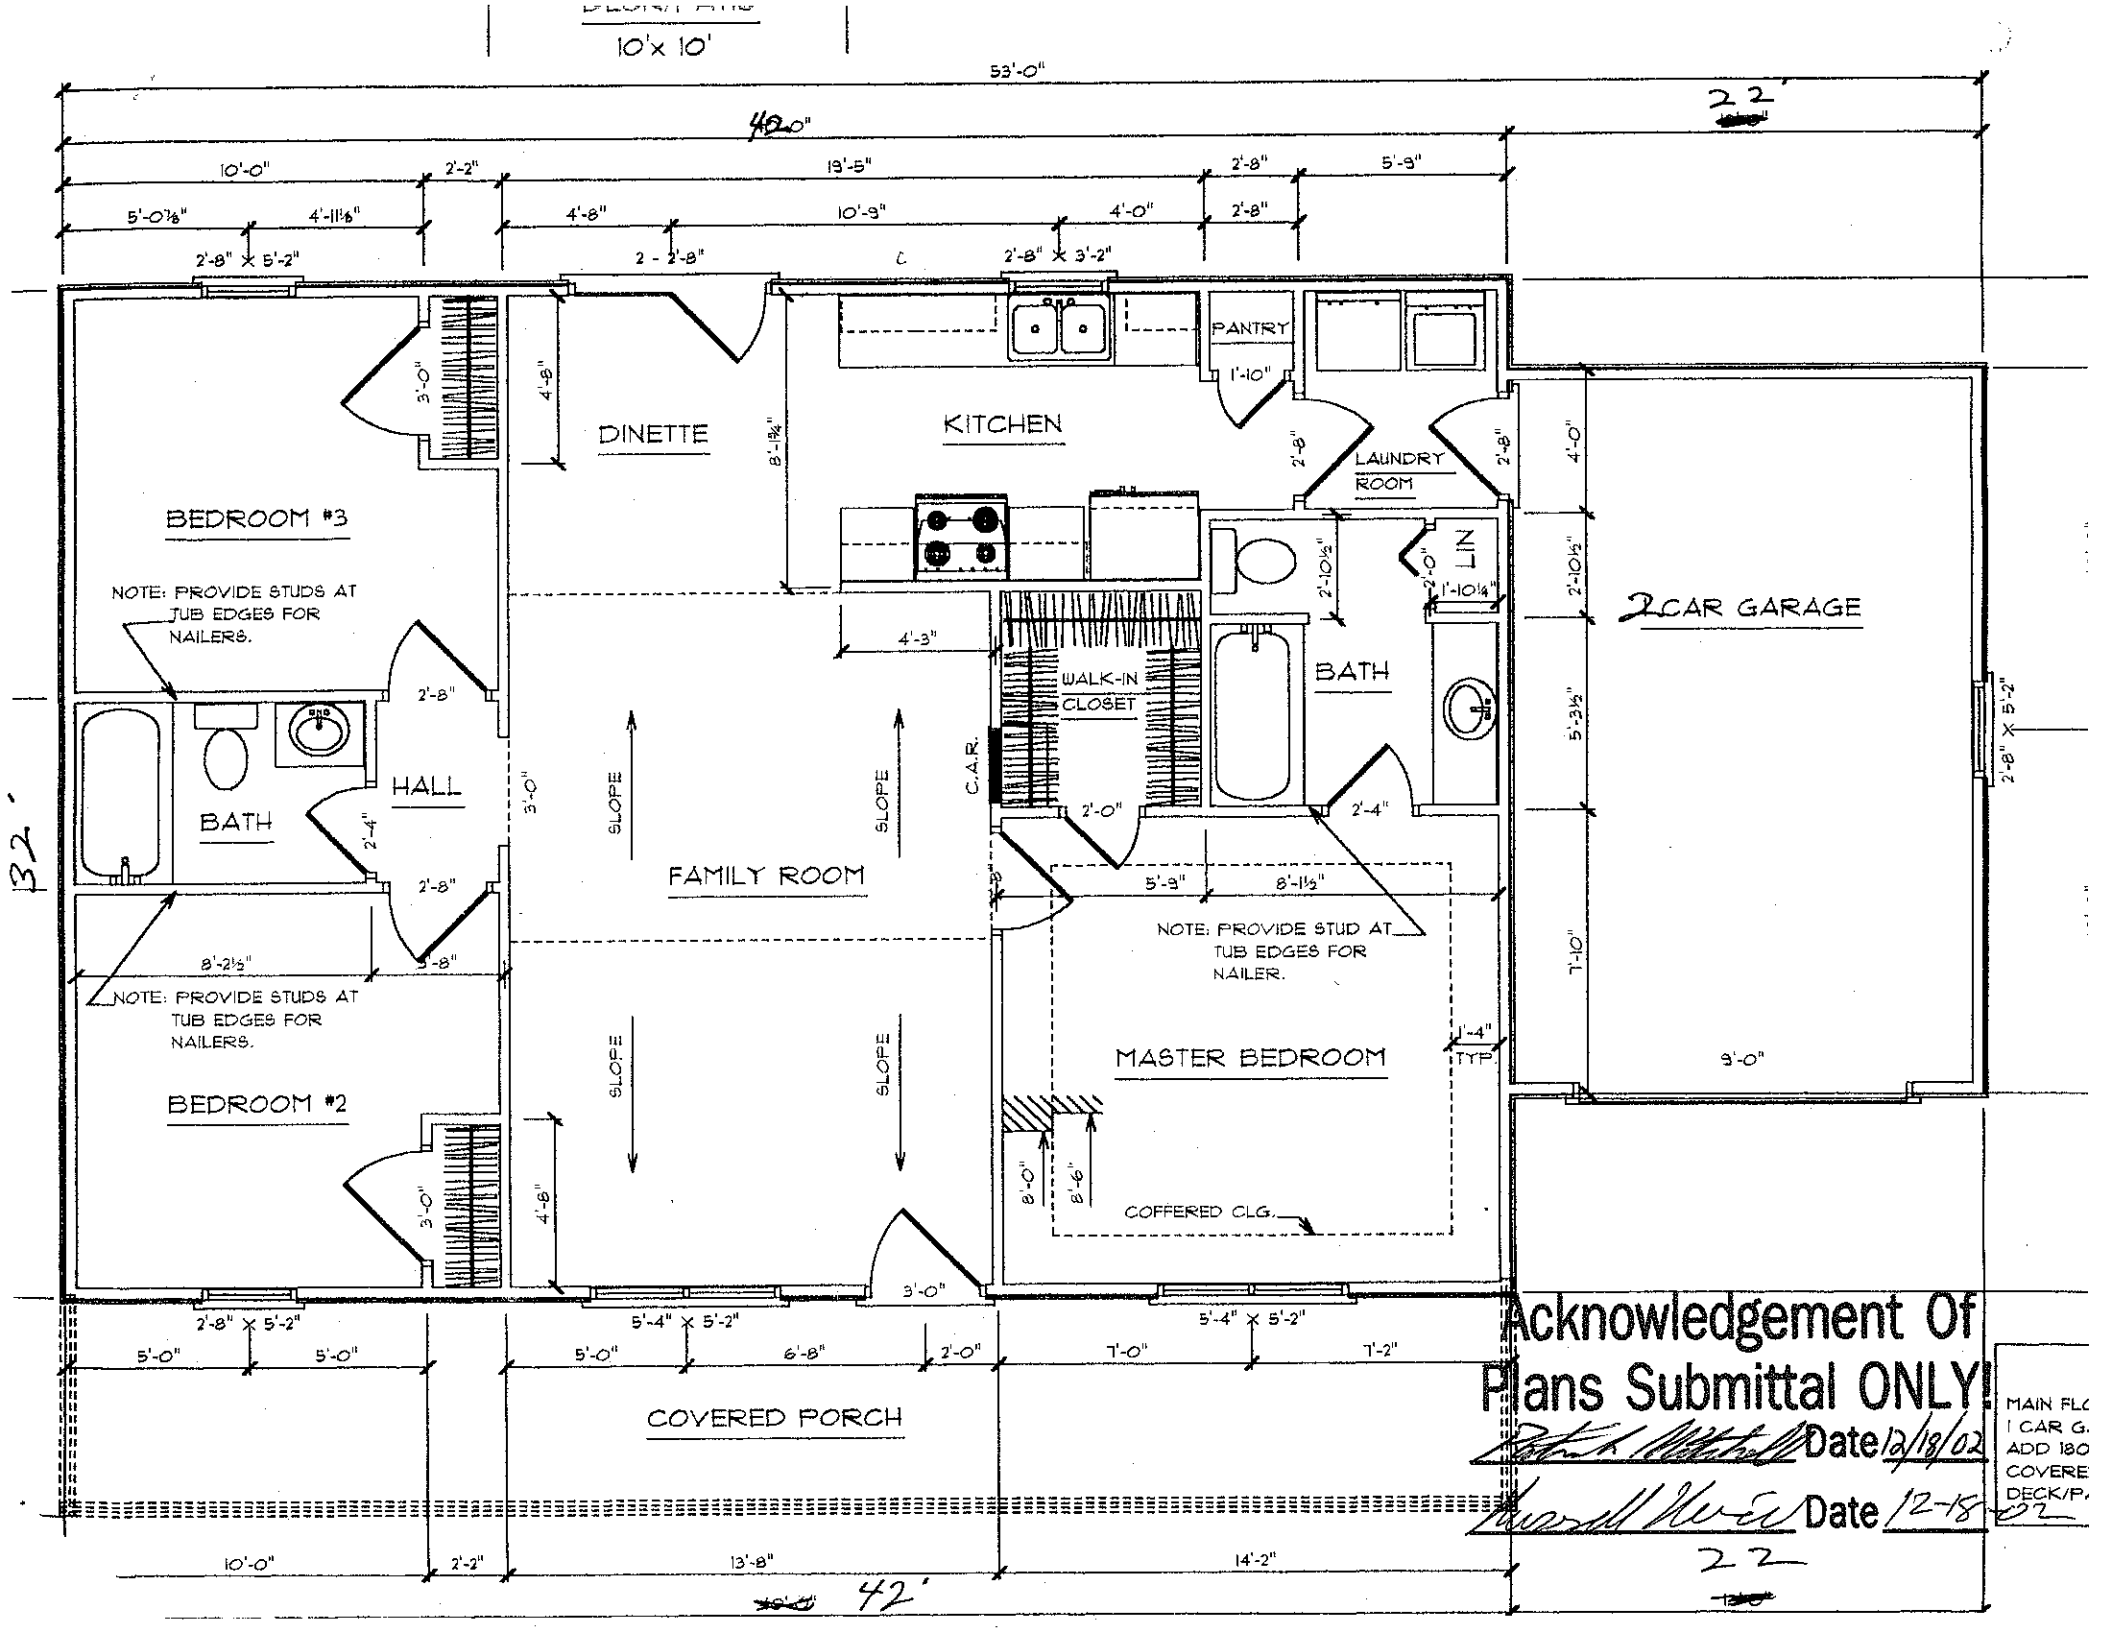

10'x 10'
53'-0"
42'-0"
22'
10'-0"
2'-2"
19'-5"
2'-8"
5'-9"
5'-0⅛"
4'-11⅛"
4'-8"
10'-9"
4'-0"
2'-8"
2'-8" X 5'-2"
2 - 2'-8"
2'-8" X 3'-2"
PANTRY
1'-10"
DINETTE
KITCHEN
LAUNDRY ROOM
LIN
2CAR GARAGE
BEDROOM #3
NOTE: PROVIDE STUDS AT TUB EDGES FOR NAILERS.
BATH
HALL
FAMILY ROOM
SLOPE
C.A.R.
WALK-IN CLOSET
BATH
NOTE: PROVIDE STUD AT TUB EDGES FOR NAILER.
MASTER BEDROOM
COFFERED CLG.
BEDROOM #2
NOTE: PROVIDE STUDS AT TUB EDGES FOR NAILERS.
COVERED PORCH
5'-4" X 5'-2"
32'
42'
Acknowledgement Of
Plans Submittal ONLY!
Date 12/18/02
Date 12-18-02
22'