
DW 56

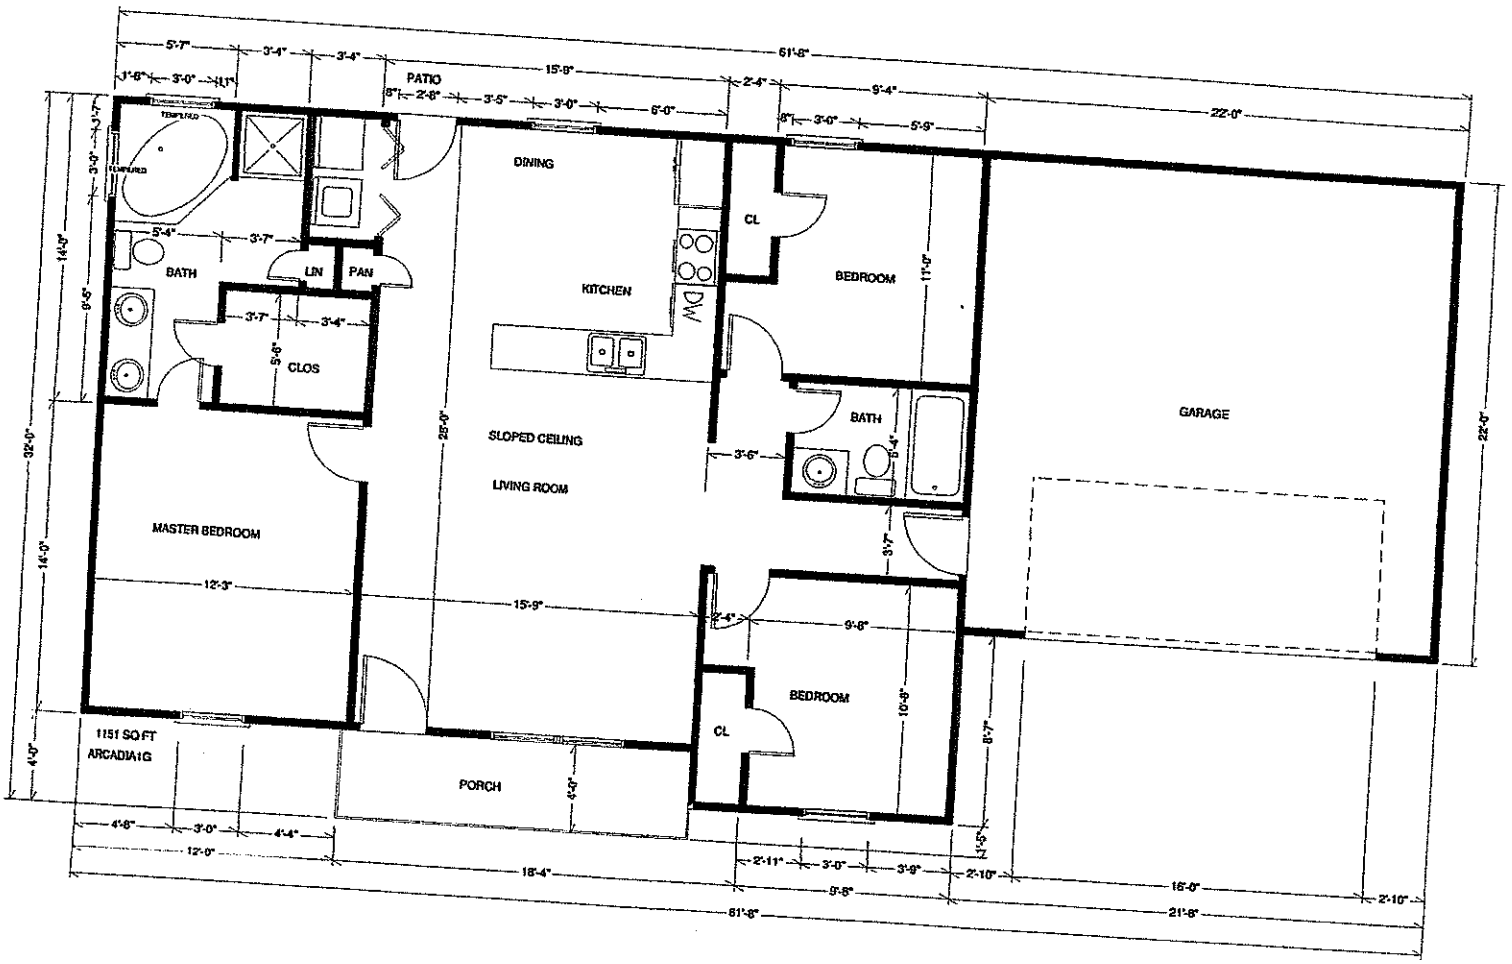

Approved 3 Bedroom House

Acknowledgement Of
Plans Submittal ONLY!

Date 12-30-04

Date 12-22