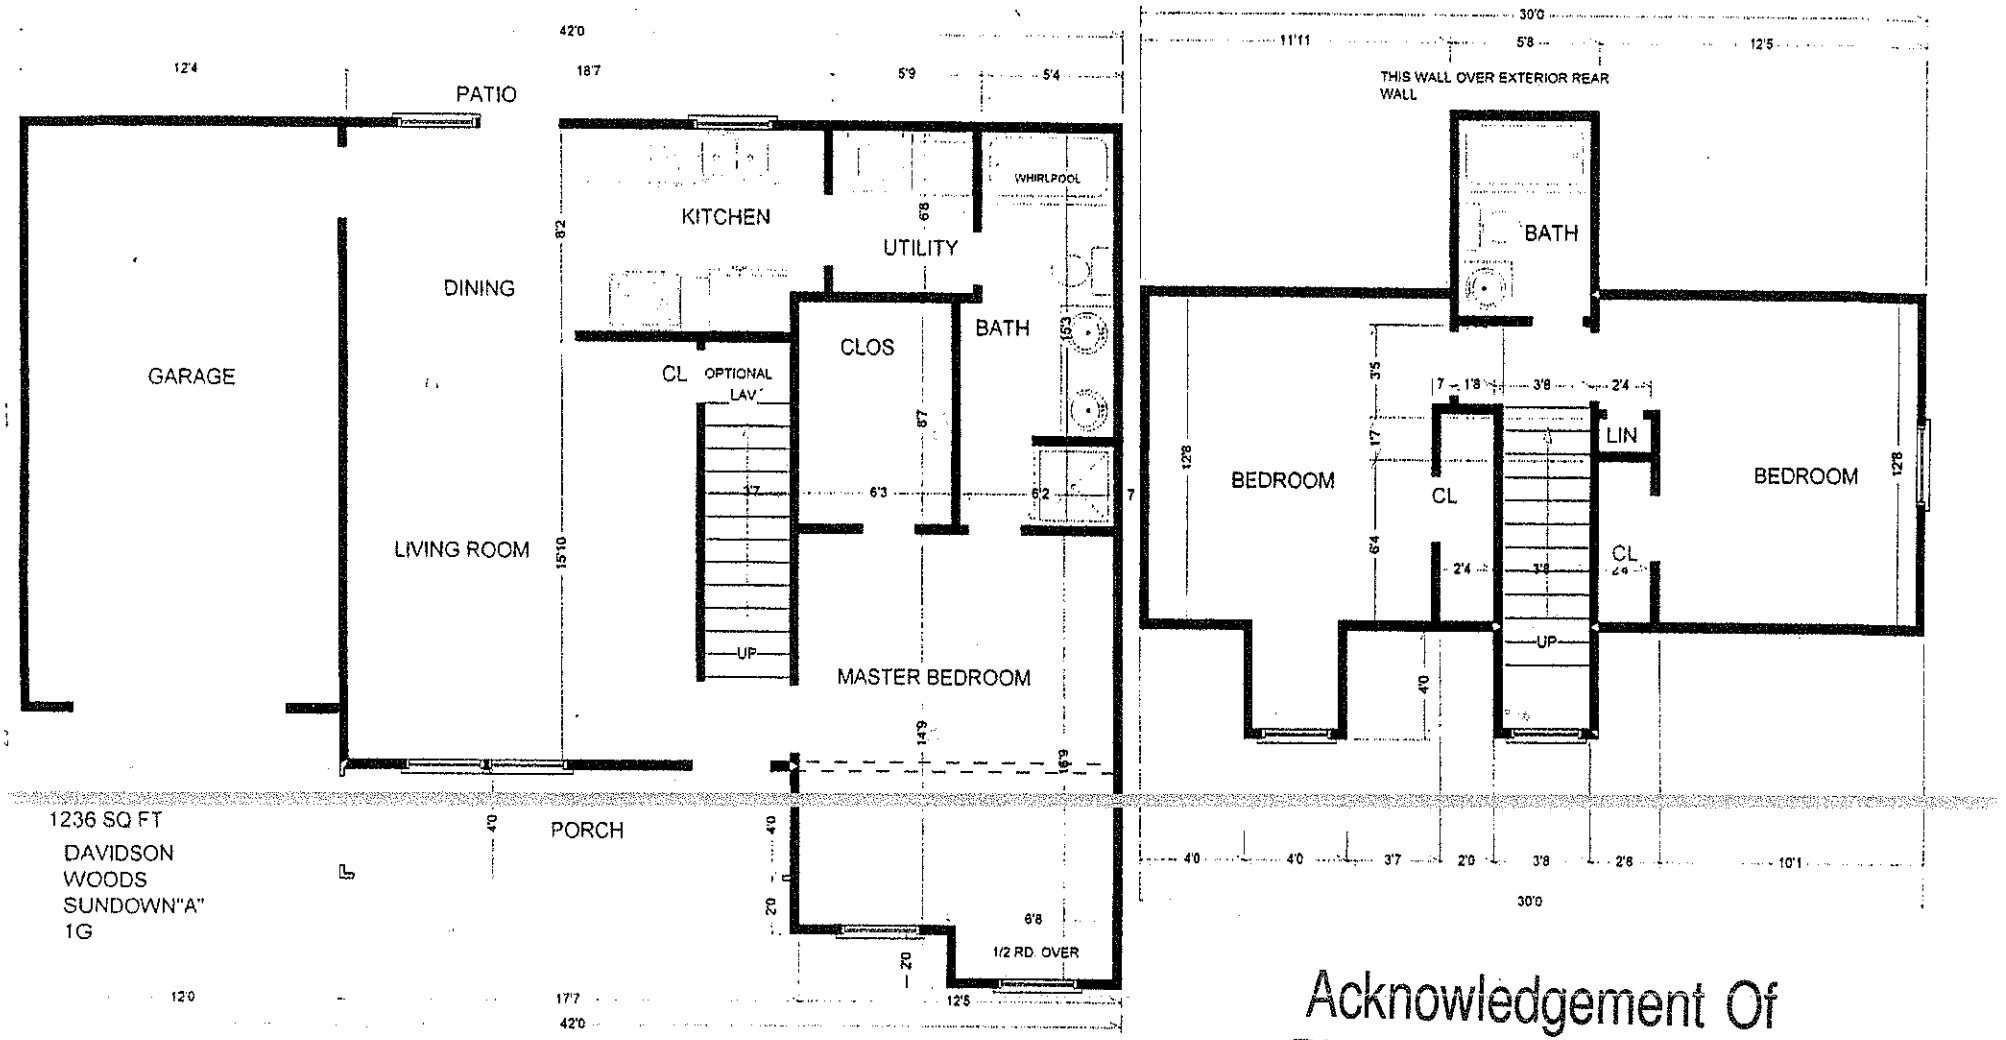


DW Lot 40

Acknowledgement Of
Plans Submittal ONLY!

_____ Date 10-13-04

_____ Date 10/14/04