
Approved 3 BEDROOM PLAN


Acknowledgement Of
Plans Submittal ONLY!
Date 1-31-06
Date 2-1-06

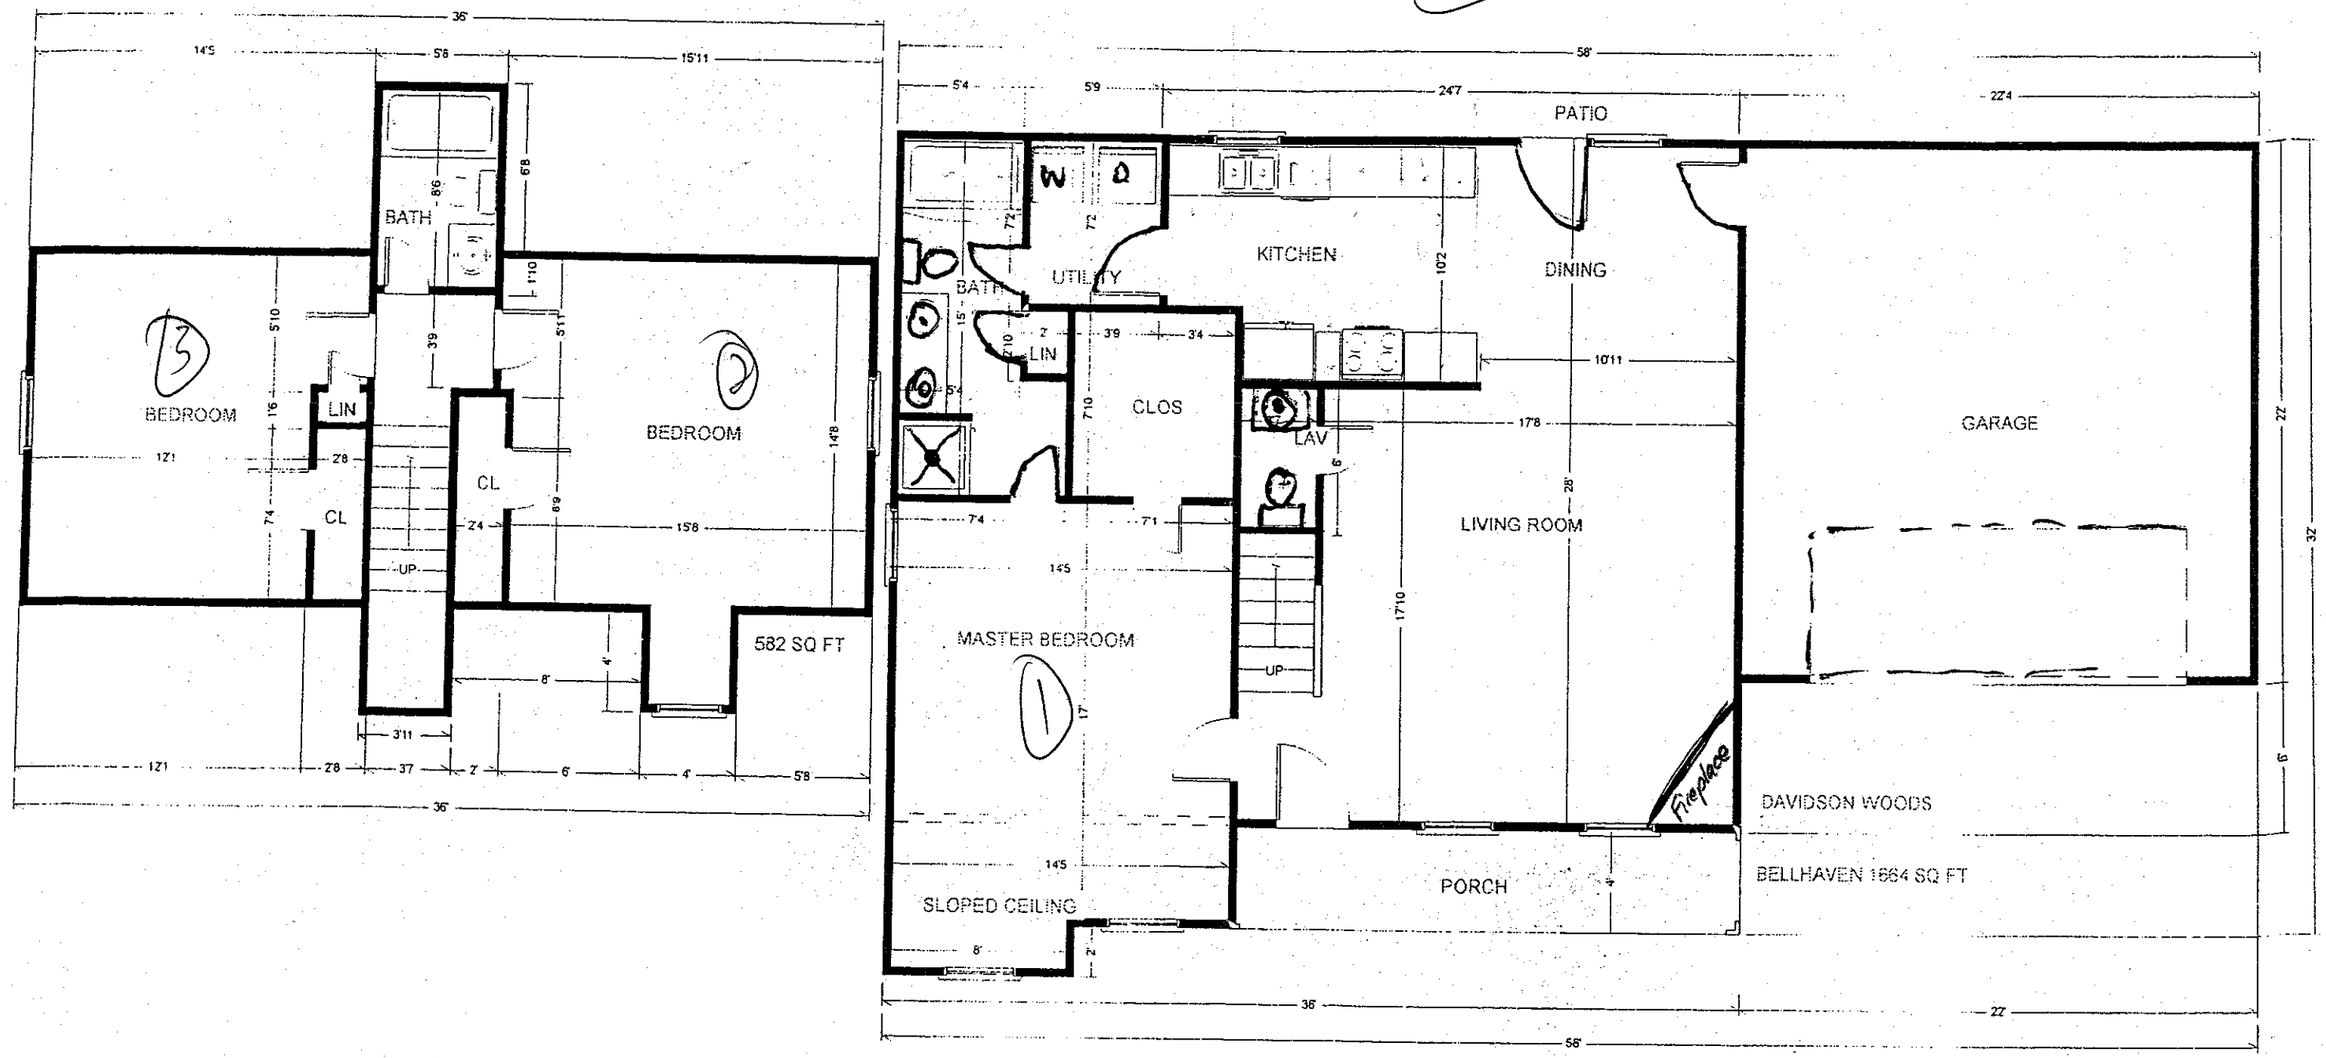

58 x 34'

Approved 3 BEDROOM PLAN

Acknowledgement Of
Plans Submittal ONLY!
Date 1-31-06
Date 2-1-06

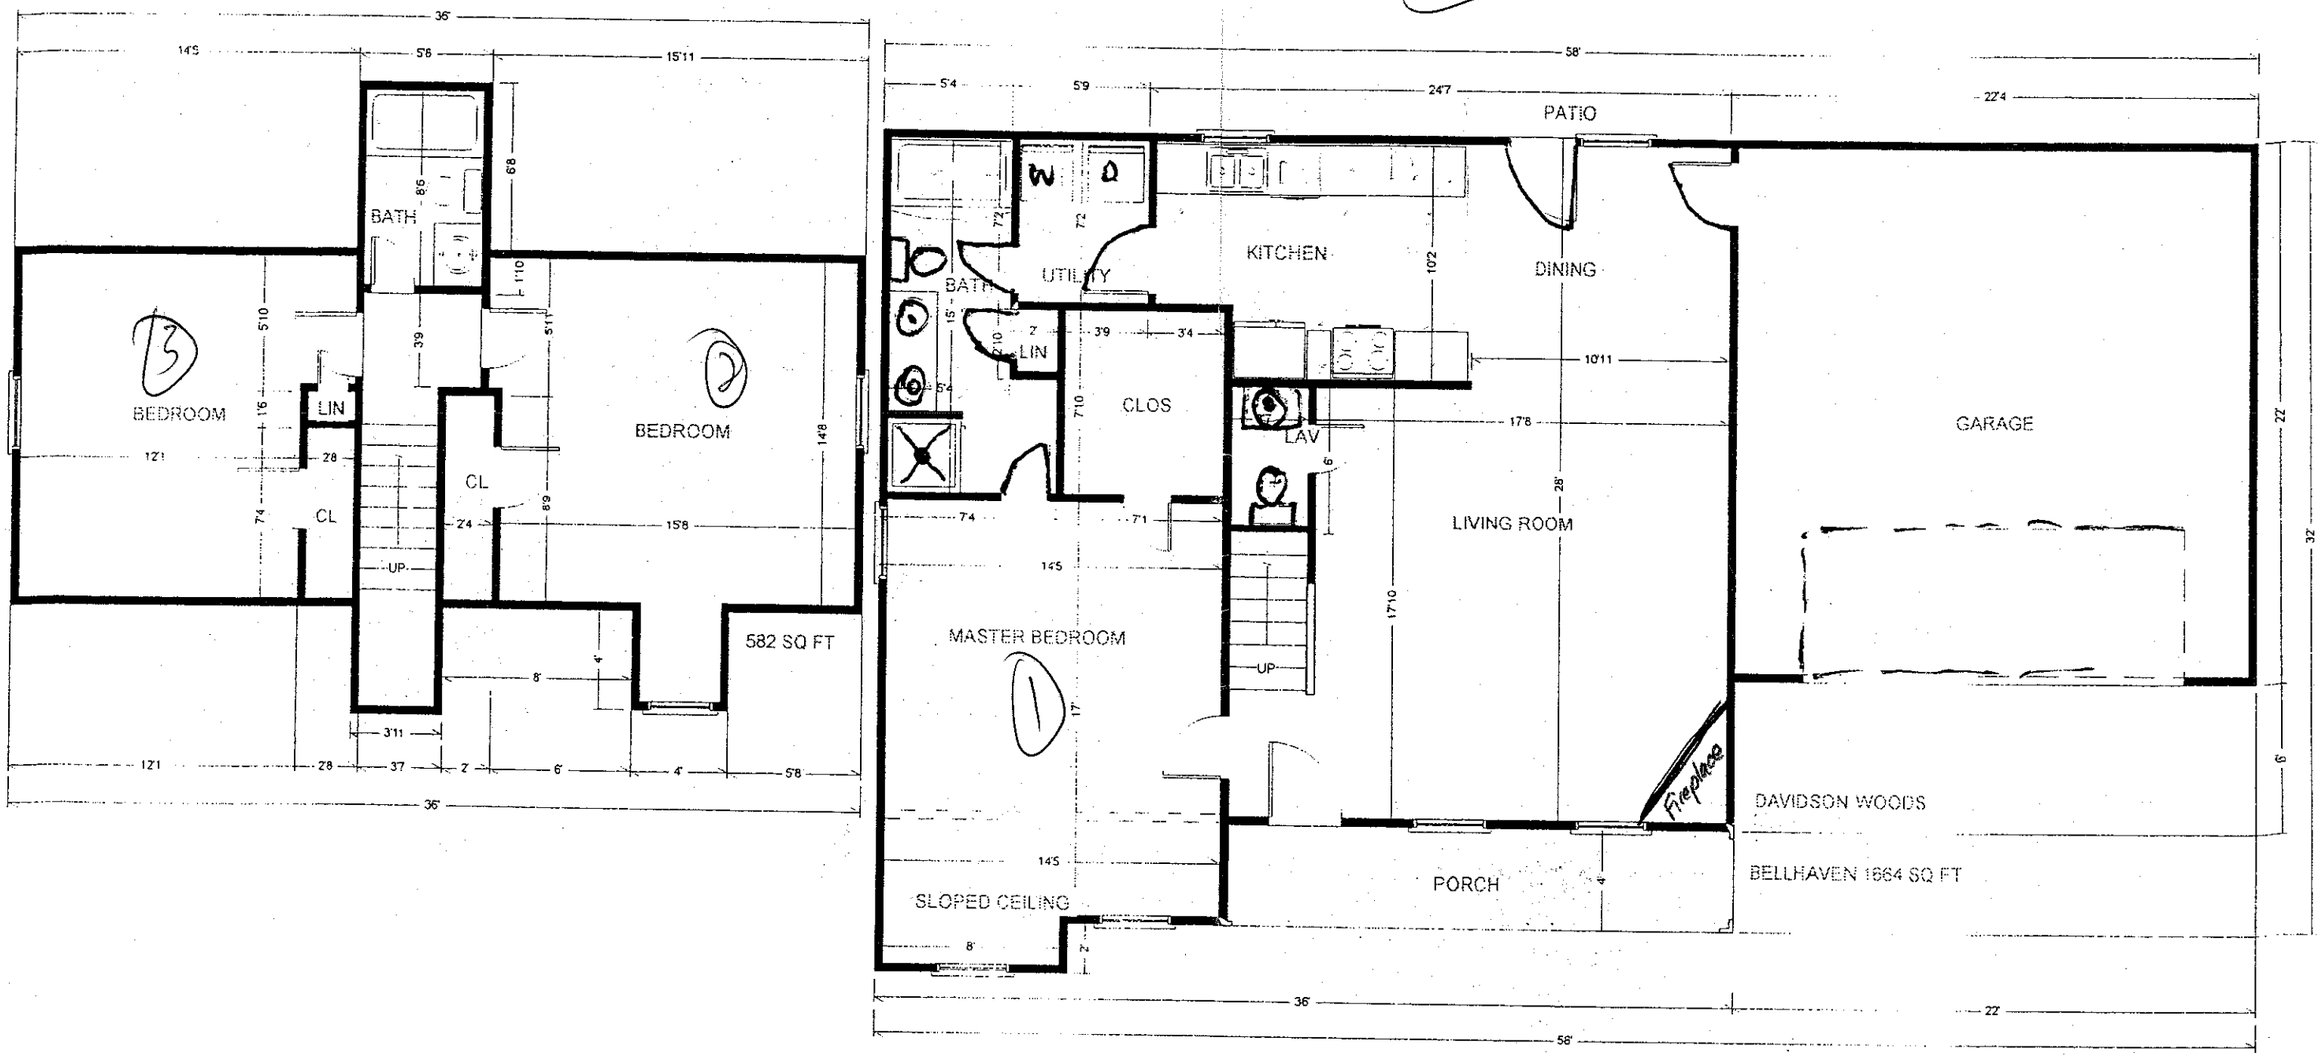

58 x 34'